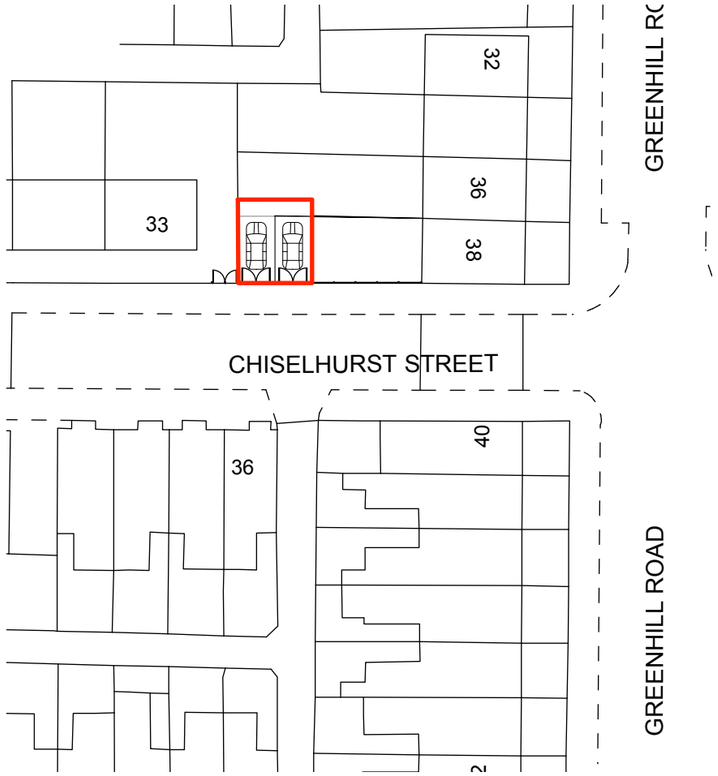

PROPOSED SITE
1:500@A3

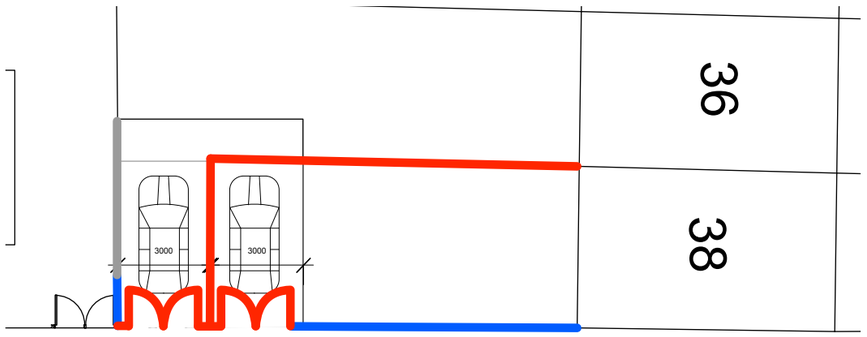

CHISELHURST STREET

New Fence @1800mm heigh (Concrete panels and concrete posts)

New close boarded timber fence,posts and gate @1800mm heigh

Existing fence @1800mm heigh (Concrete panels and concrete posts)



CHISELHURST STREET
PROPOSED STREET SCENE-1:200@A3

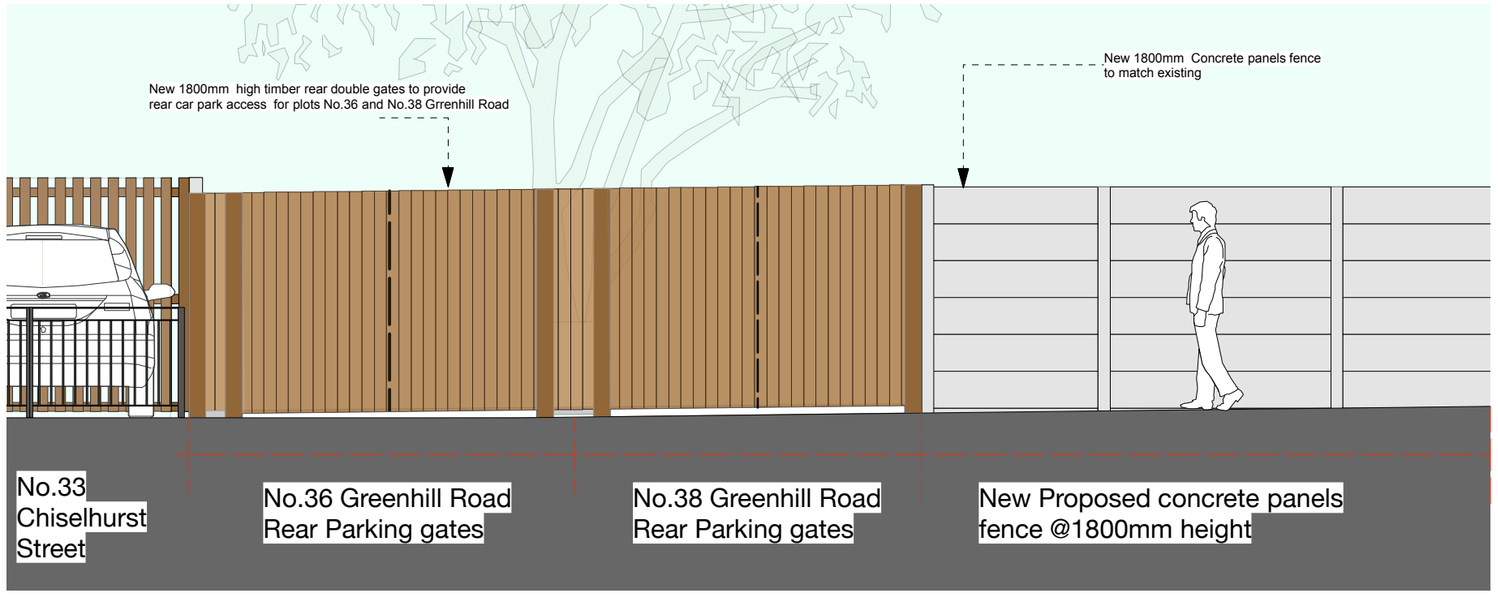

CHISELHURST STREET
PROPOSED ALLEYWAY GATES AND FENCING-1:50@A3

PLANNING

Revision	Date	Description

DK-Architects
26 Old Haymarket
Liverpool
L1 6ER
T 0151 231 1209
F 0151 227 2053
E mail@dk-architects.com
W www.dk-architects.com

Job:	Chislhurst Street,Manchester
Client:	Great Places Housing
Drawing Title:	Proposed Site & Street Scene
Date:	20.03.2018
Drawing no:	E066-P03 **revision:**
Scale:	Various@ A3
Drawn:	AAL