

PURPOSE OF ISSUE	PLANNING


Do not scale from this drawing. All information should be checked by the contractor on site before commencing work. Any discreprencies should be reported to the architect immediately. All rights are reserved and are not transferable. Unauthorised reproductions of this drawing are not permitted.

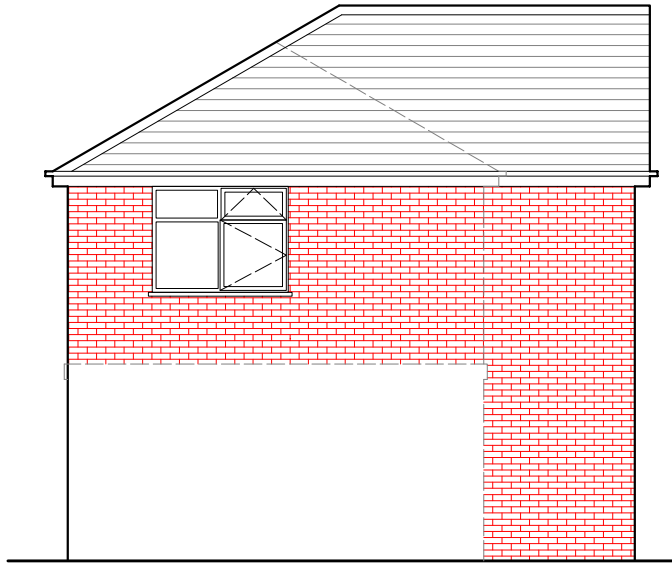


PROPOSED SIDE ELEVATION

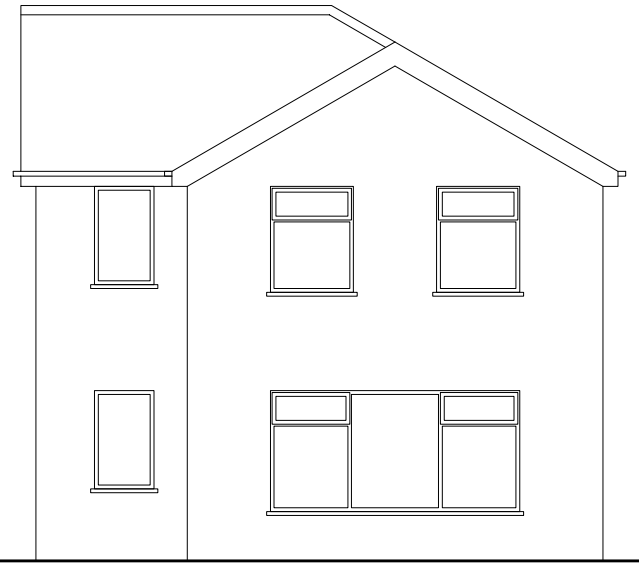

PROPOSED SIDE ELEVATION

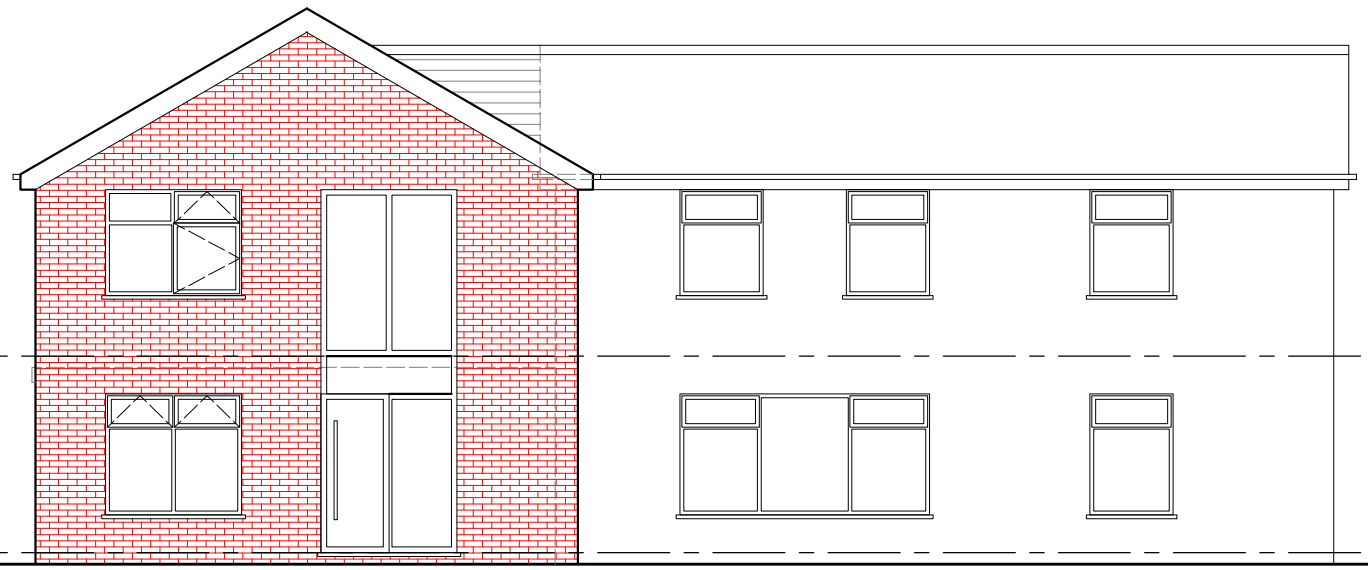

PROPOSDED FRONT ELEVATION

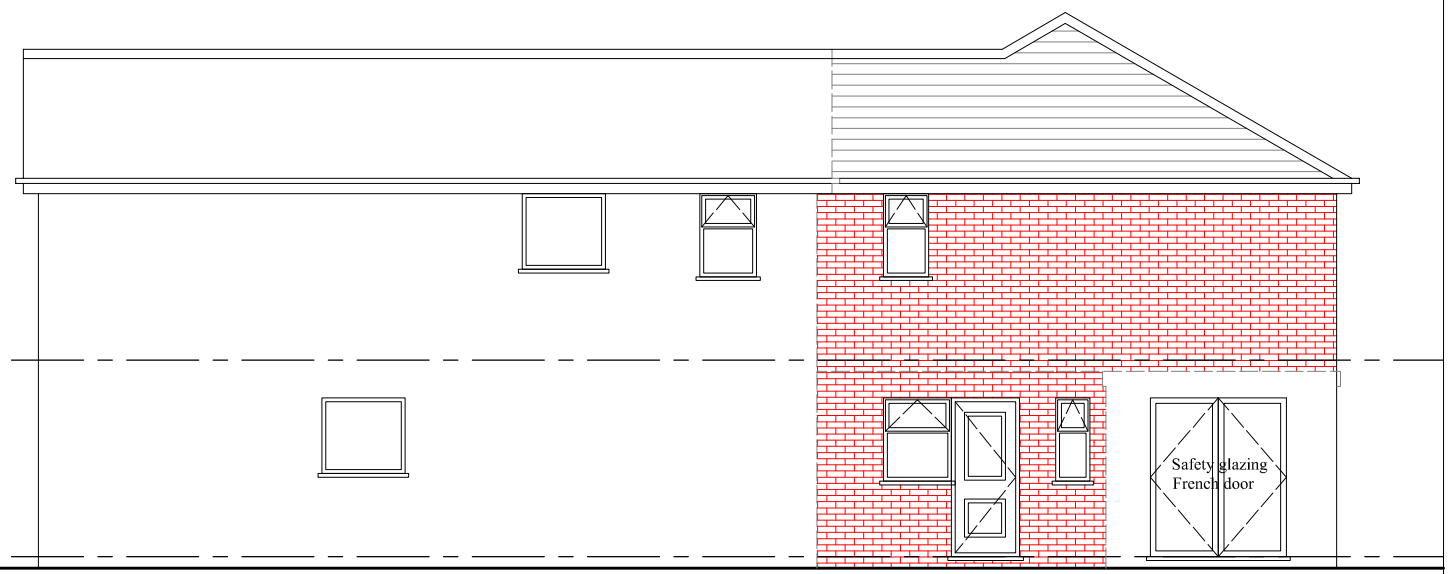

PROPOSED REAR ELEVATION

PROJECT
2, Fairwood Road,
Whythenshaw

CLIENT
Dr. Binto Simon

DRAWING TITLE
Proposed Elevation

JOB No	DRAWING No
-	NA-P04

SCALE	DATE	REVISION
1:100@A3	Apr. 2018	-

t: 0782 895 3405
e: niamat@hotmail.co.uk

na design