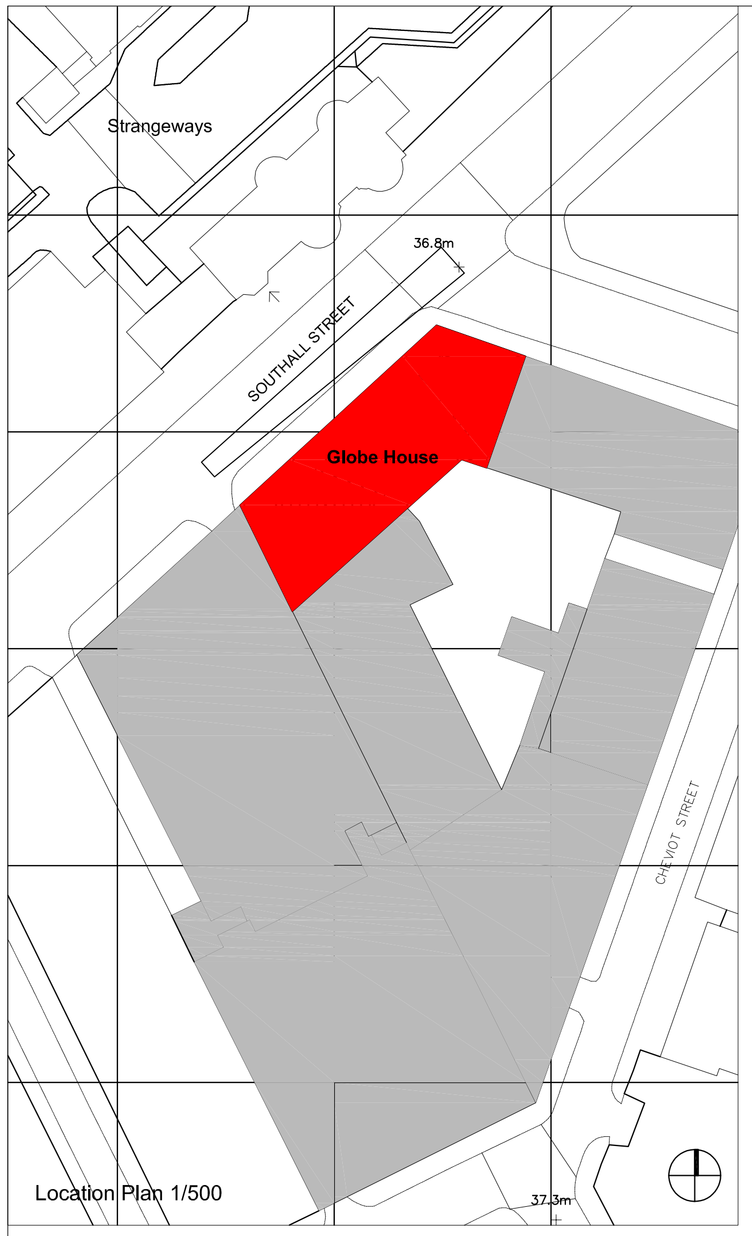

Location Plan 1/500

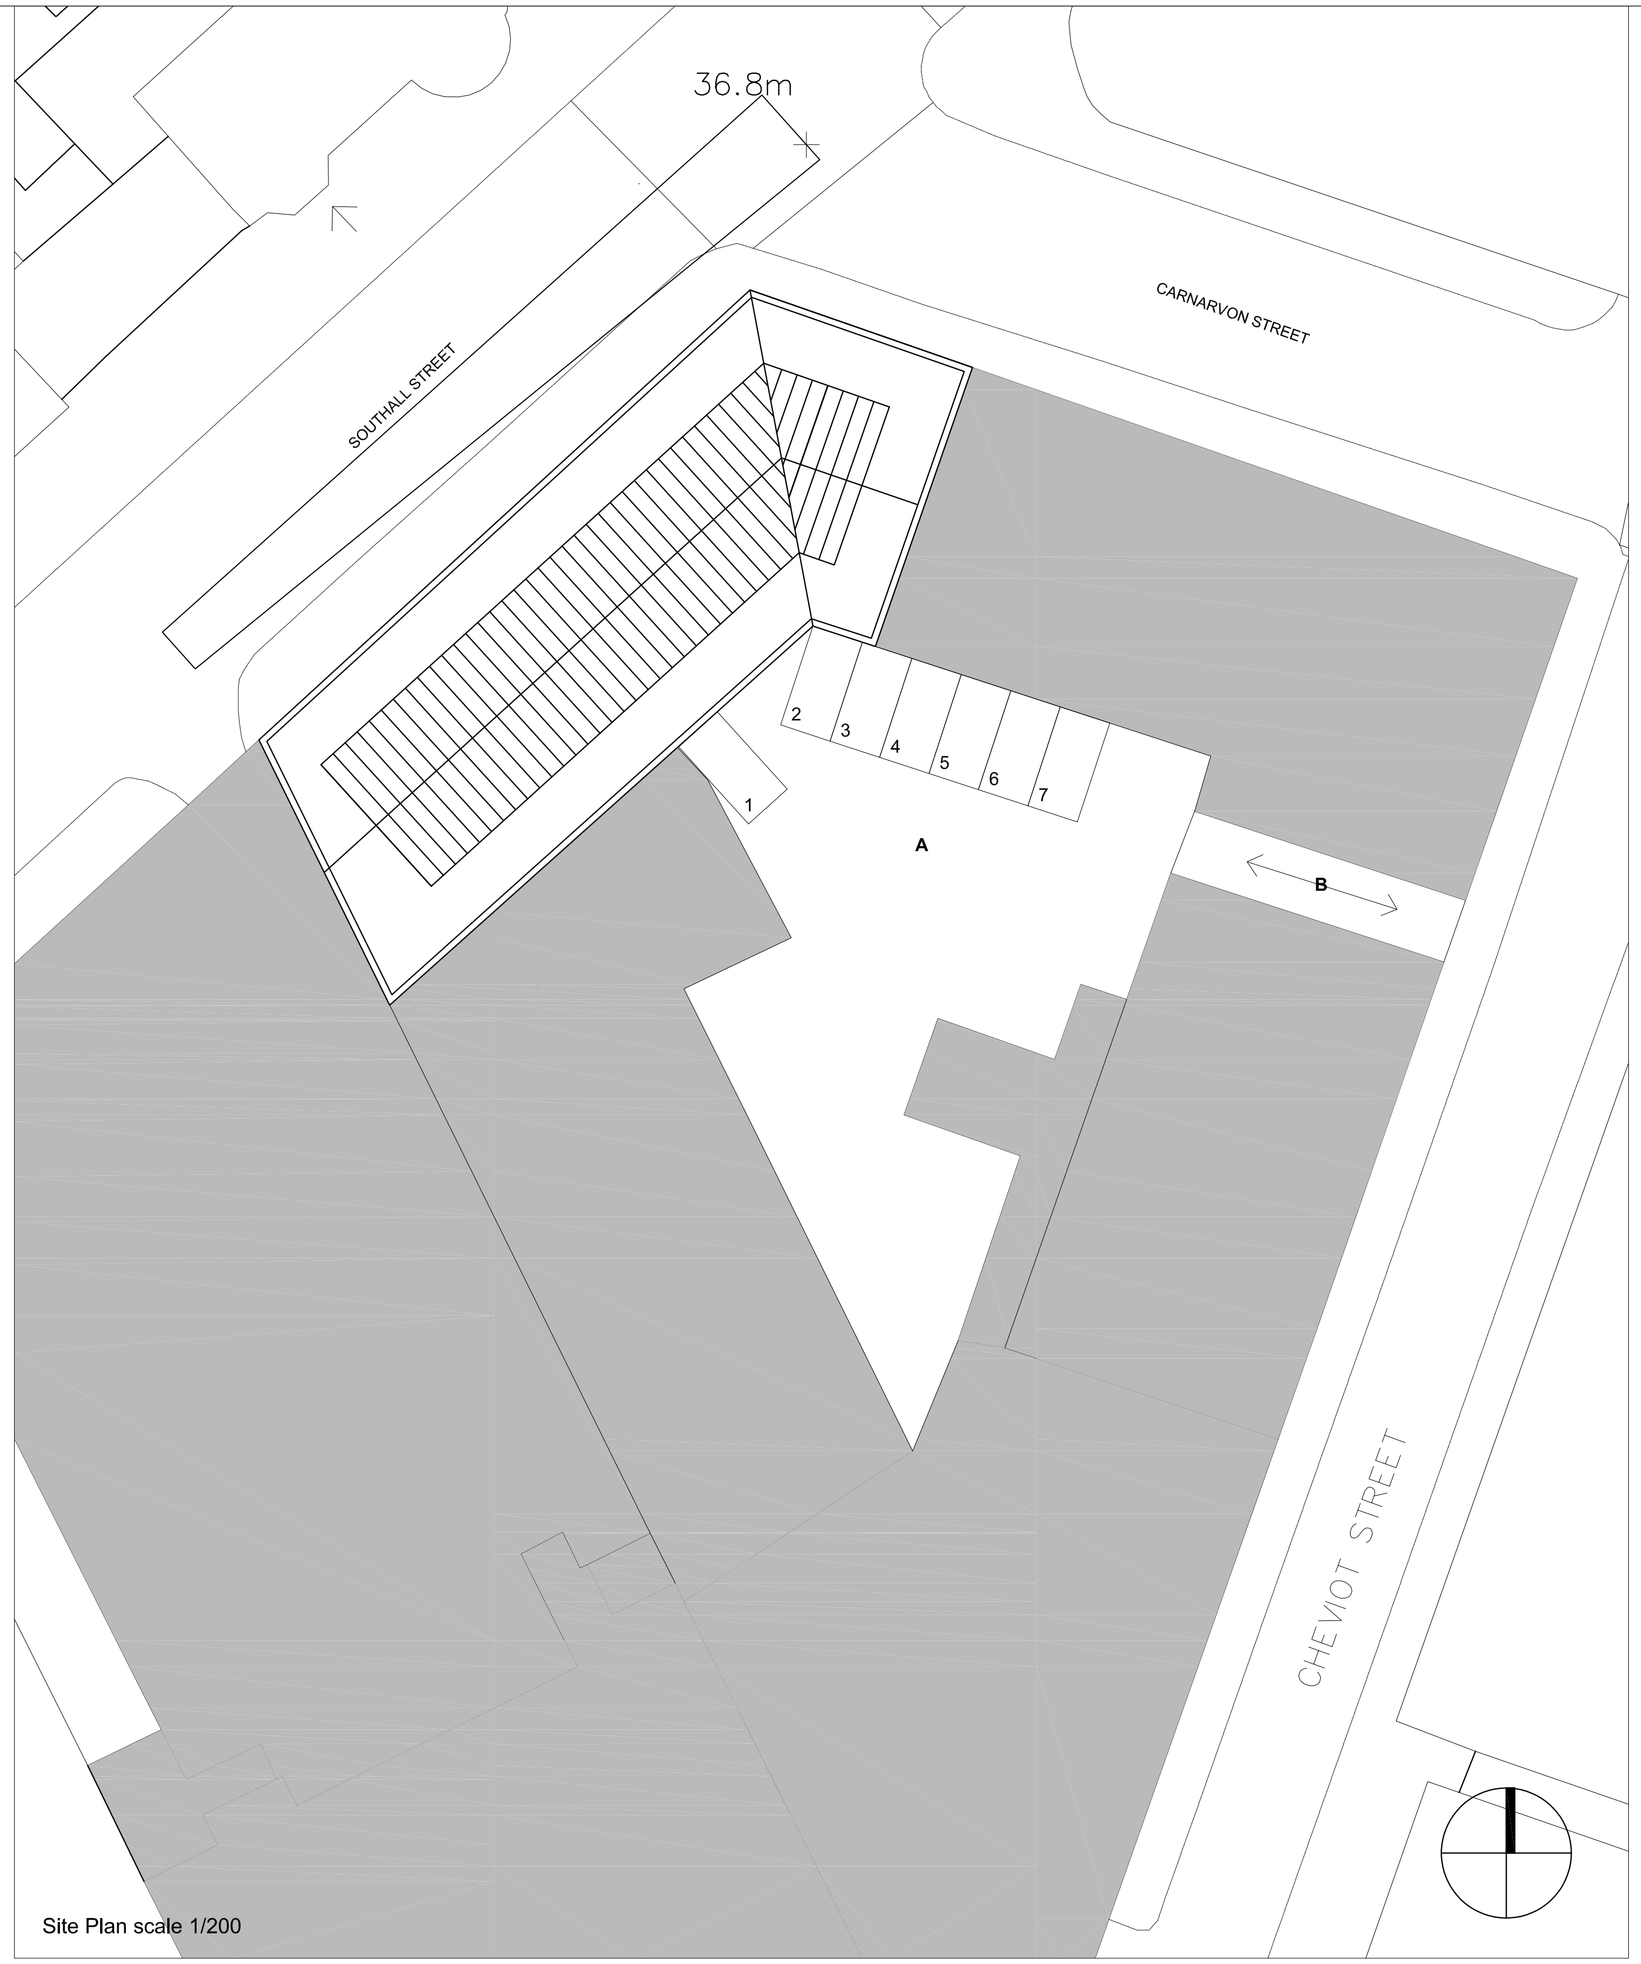

Site Plan scale 1/200

Notes

A Existing car park to rear courtyard

B Covered vehicular access between buildings to car park from Cheviot Street

Rev	Date	By	Description
B	01/06/18	RD	Car park replanned to show 7 no car parking spaces
A	27/09/17	RD	4 car parking spaces added

Prior Approval

Richard Drinkwater Architects
Unit 8, Oak Green, Stanley Green Business Park,
Cheadle Hulme, Cheadle SK8 6QL
t 0161 358 1101 e richard@drinkwaterarchitects.com

Project	Change of Use B1 to C3
Location	Globe House, 30-34 Southall Street, Manchester M3 1LG
Title	Location and Site Plan
Drawing No	07427_01 Revision B
Scale	1:200 / 1:500 @ A1
Drawn By	RD
Date	14/02/16