


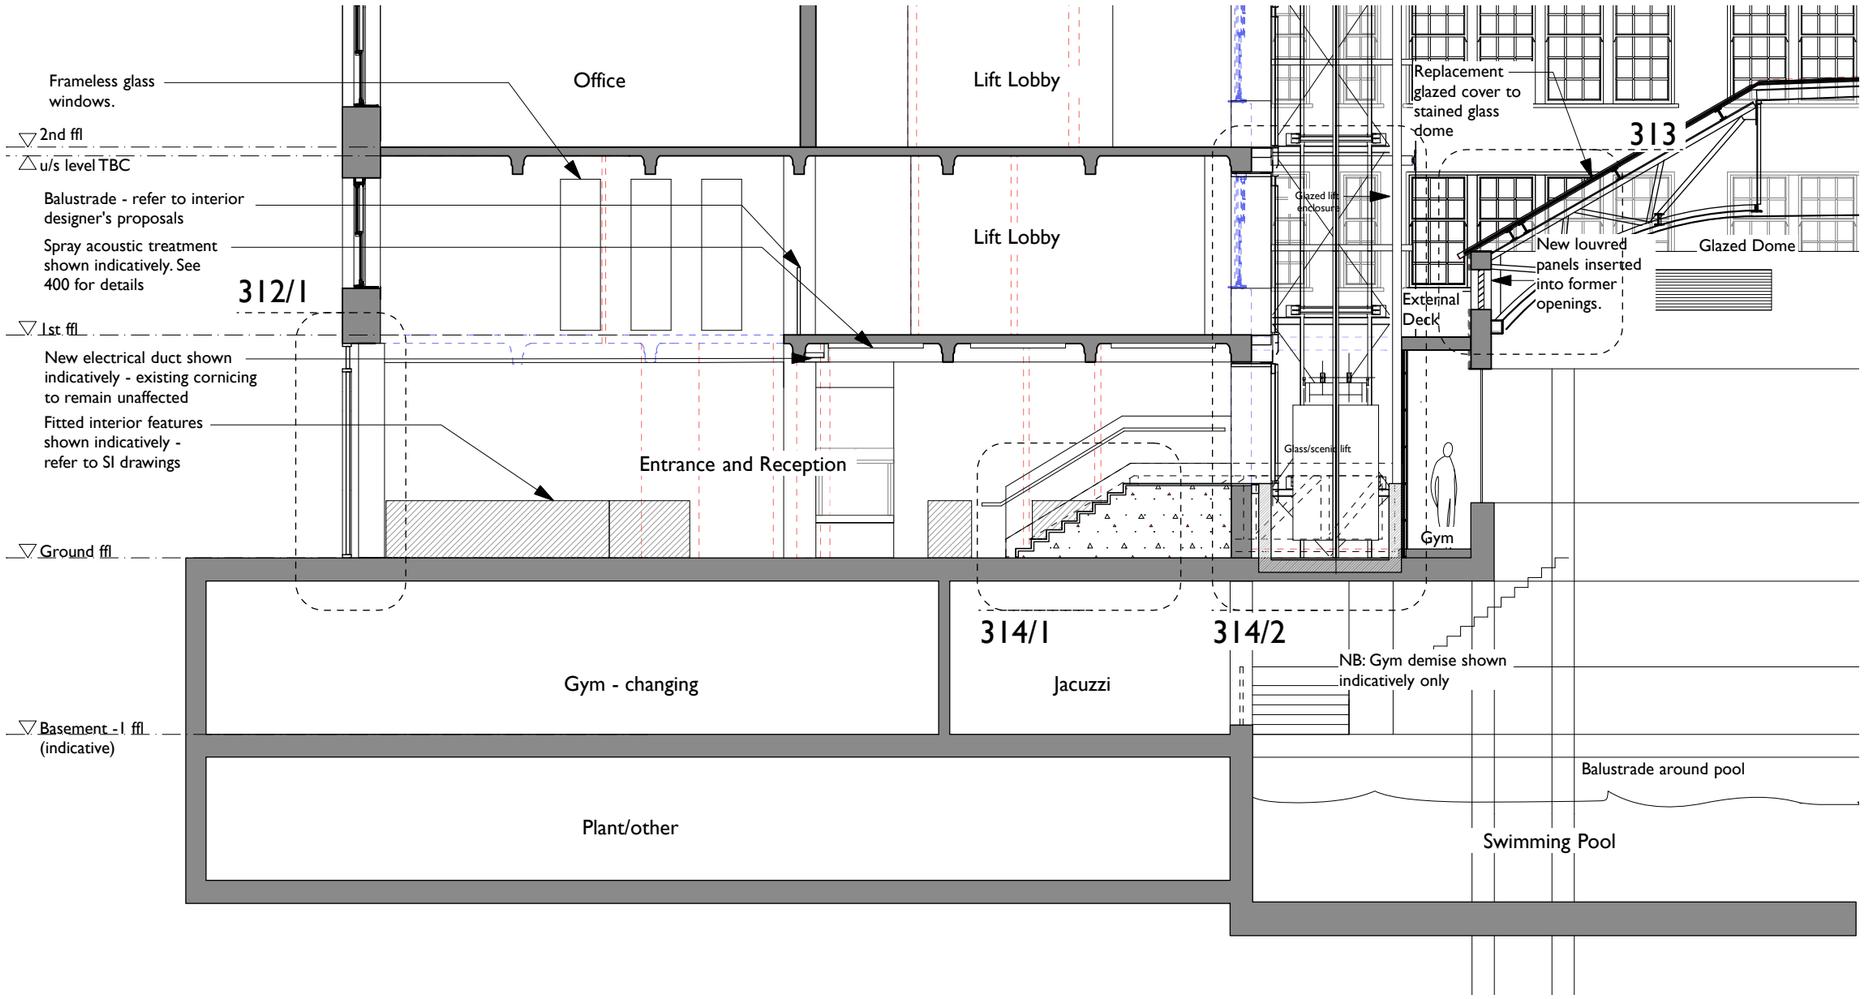

COPYRIGHT OF ATELIER MB LTD
DO NOT SCALE FROM THIS DRAWING
DIMENSIONSTO BE CHECKED ON SITE

Key

- Existing
- Proposed
- Existing To Be Removed - Non Original Fabric
- Existing To Be Removed - Original Fabric
- Drawing reference 1/312 (TBC)

D Nov 15	Electrical duct route added.
C Sept 15	Staircase altered to remove second flight of stairs.
B Sept 15	Louvred panel and frameless glass windows inserted
	Gym demise and dome details updated
	Alterations to lift to suit S.E. drawings.
A Jul 15	Gym level altered to reflect raised access floor.

Sunlight House

Section BB
Proposed

scheme	1538
drwg no.	**P(310)**
rev	D
scale	**1:100@A3 unless labelled**
date first drawn	Jun 15
drawn	MM

***SK** sketch **P** proposed **T** tender **C** construction **AB** asbuilt*

www.ateliermb.co.uk
t 0161 236 0051
e architect@ateliermb.co.uk

Atelier MB
Urban Architects