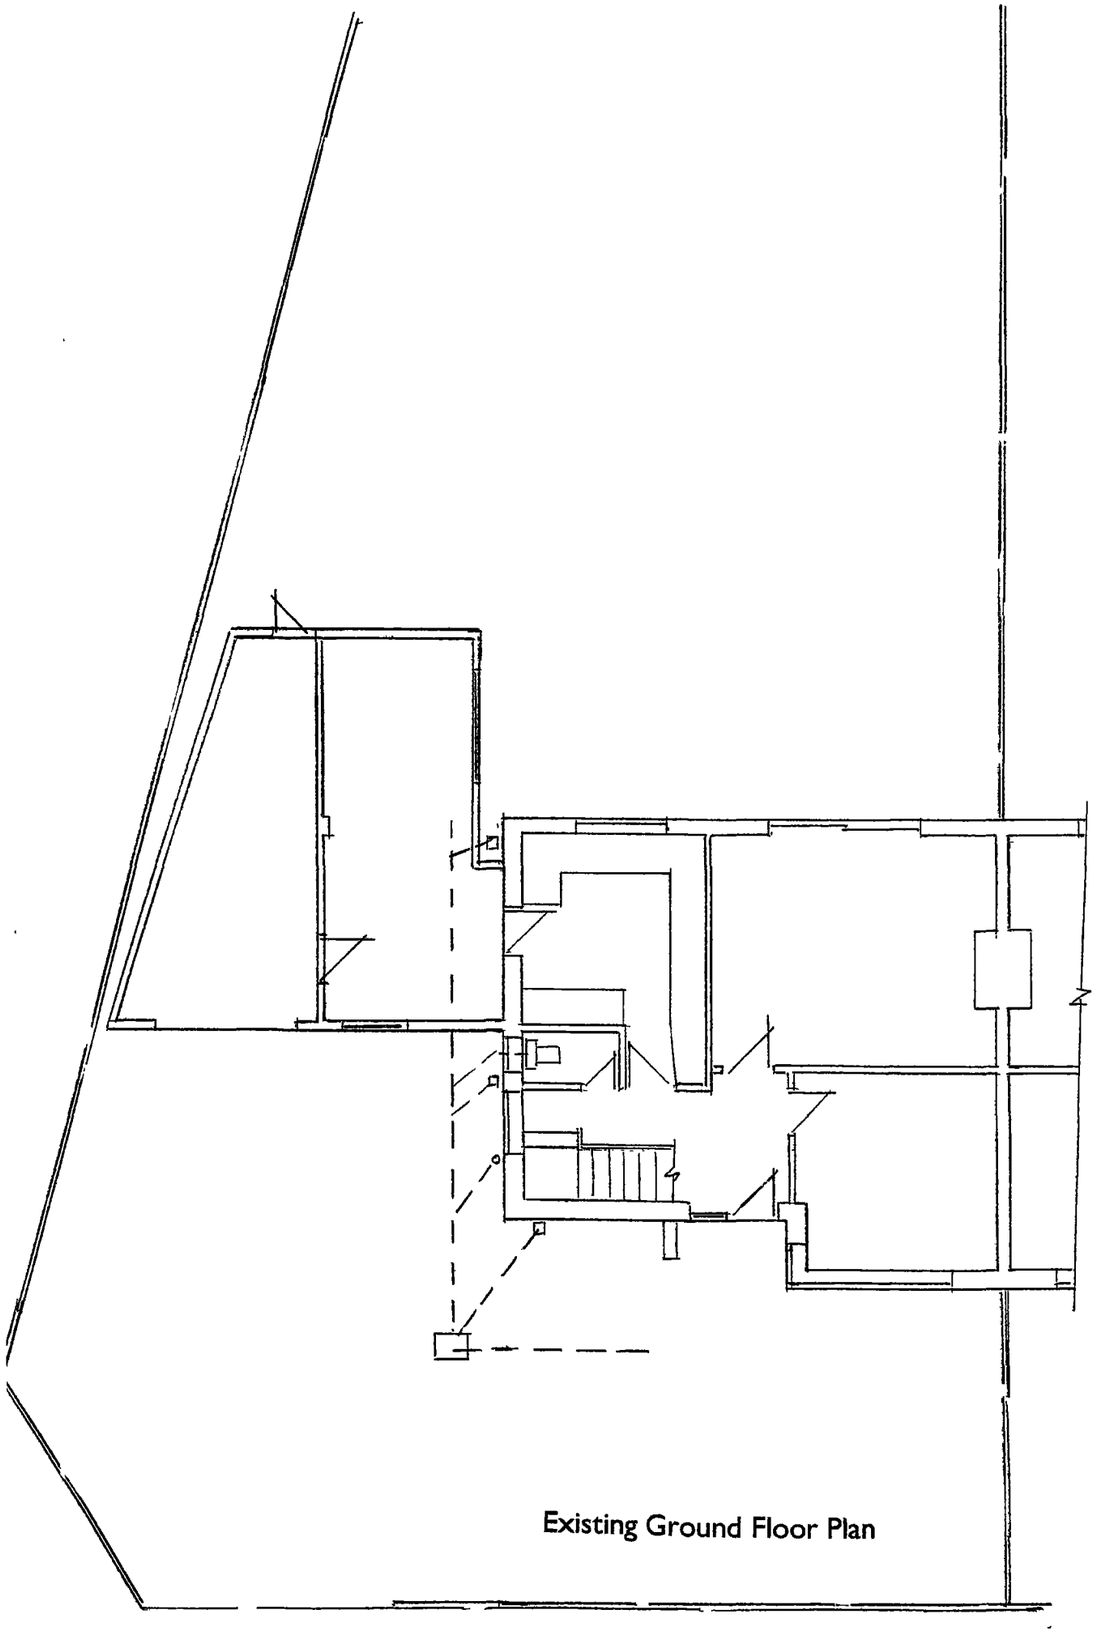

Existing Ground Floor Plan

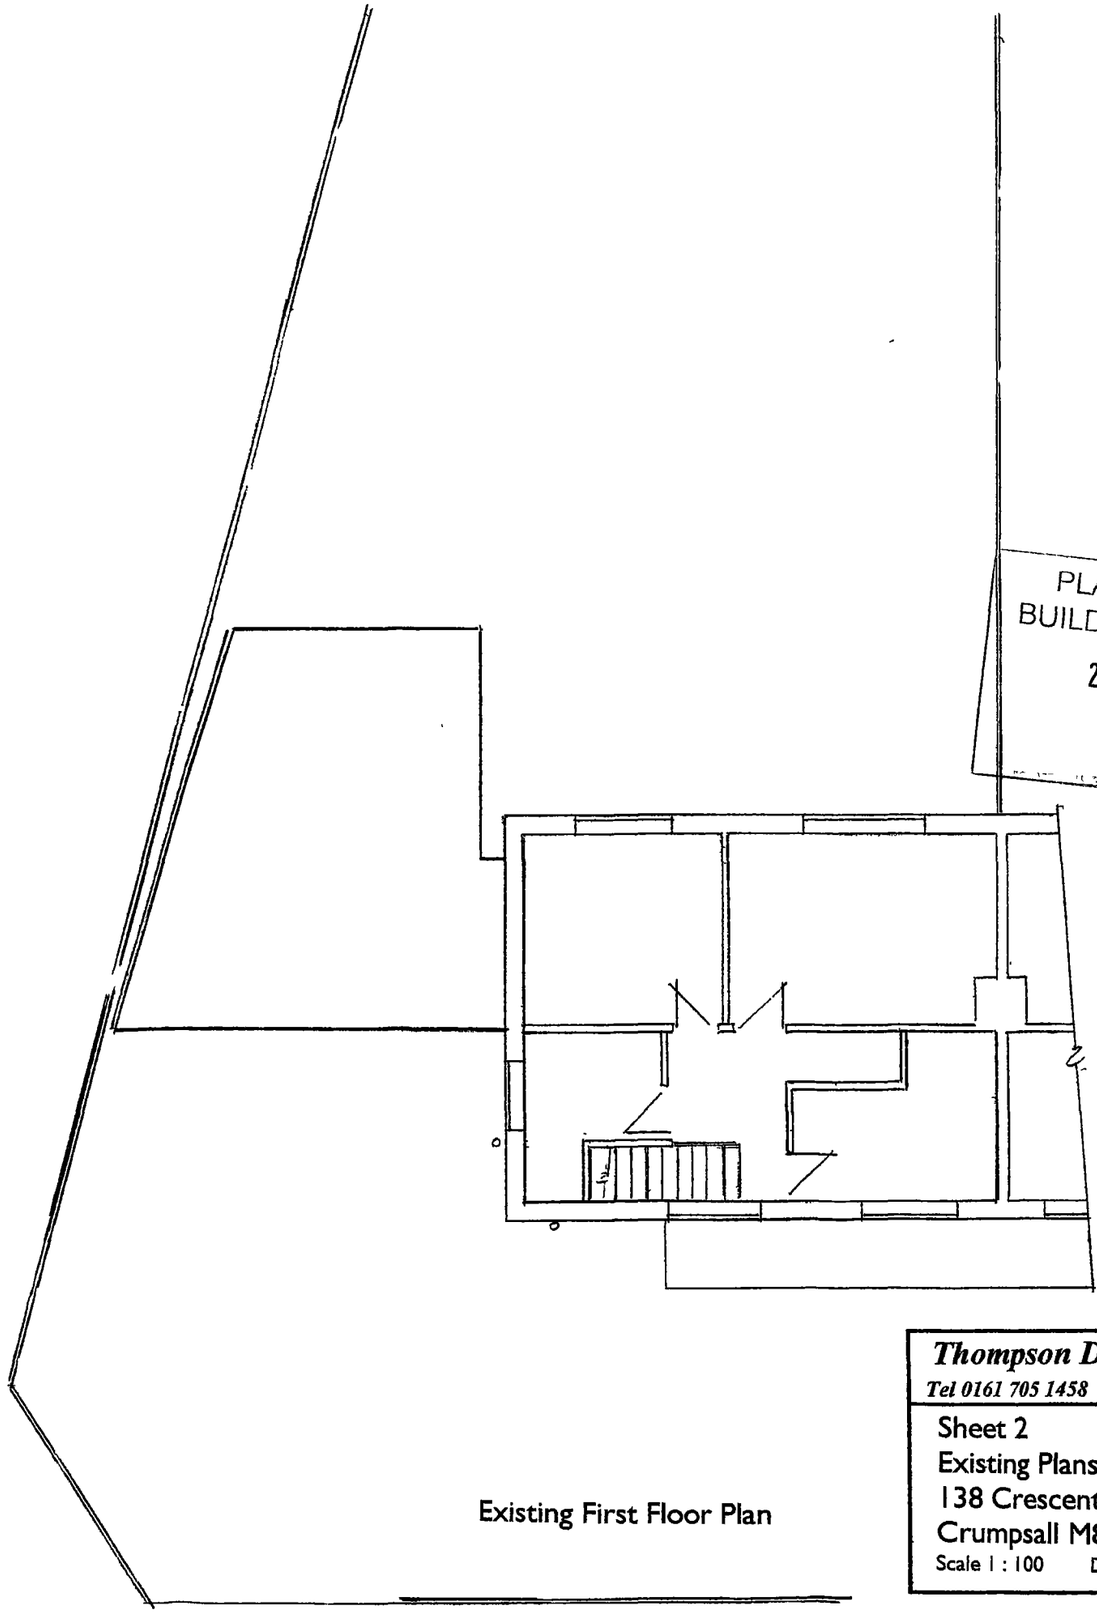

Existing First Floor Plan

PLANNING AND
BUILDING CONTROL
2 2 MAY 2018

Thompson Designs

Tel 0161 705 1458 Mob 07884 318634

Sheet 2
Existing Plans
138 Crescent Road
Crumpsall M8 5UF
Scale 1 : 100 Date May 2018