

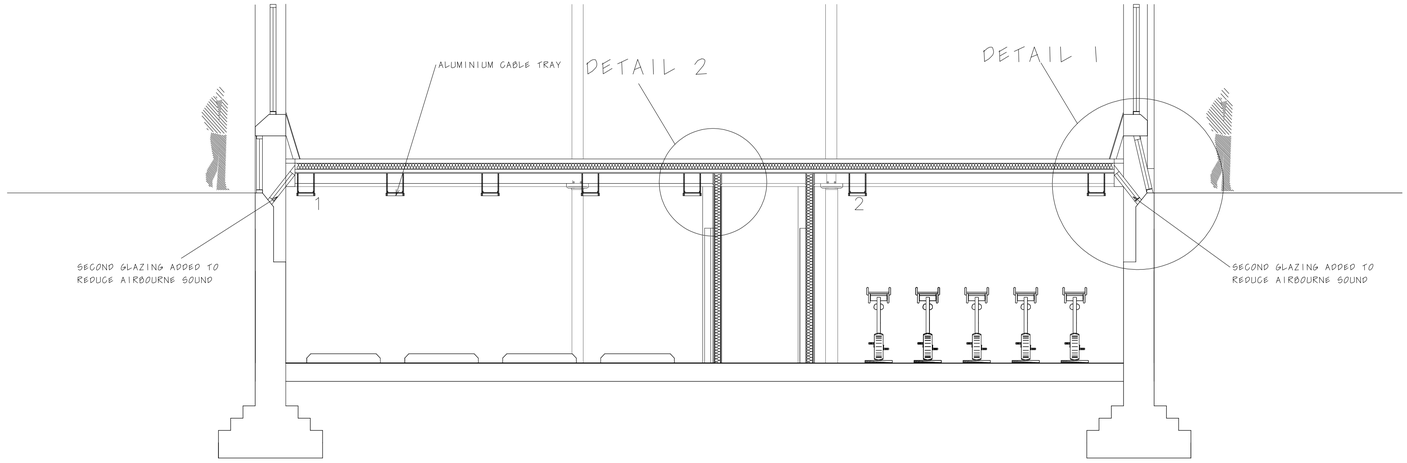


Section Key

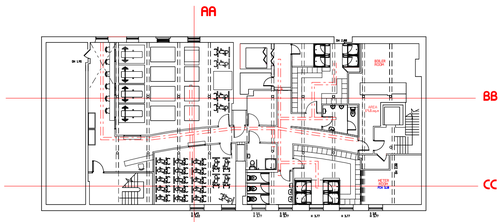


1. STUDIO 1
2. STUDIO 2 *SPIN*
3. NEW COFFEE BAR
4. NEW HIIT GYM STUDIO
5. NEW OFFICE
6. MALE CHANGING FACILTIES
7. NEW SPIN STUDIO
8. FEMALE TOILET
9. FEMALE CHANGING FACILITIES

Section AA

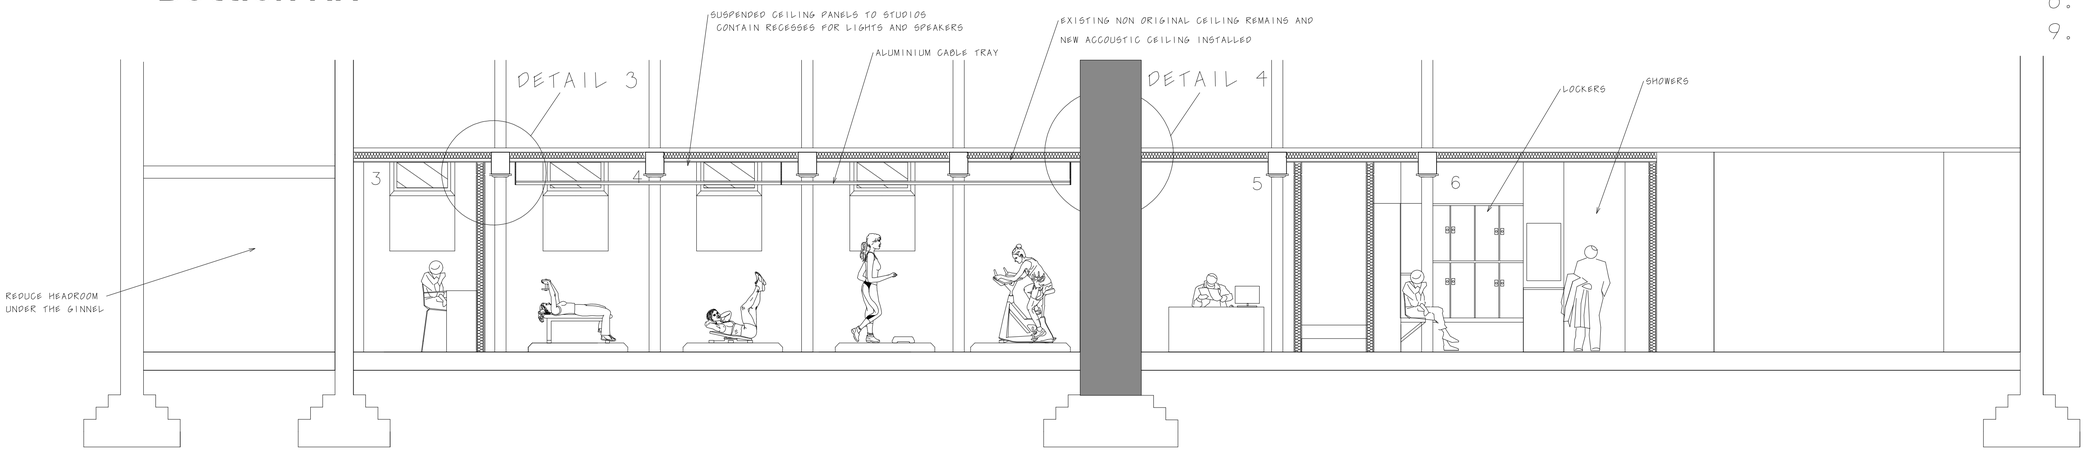

Section BB

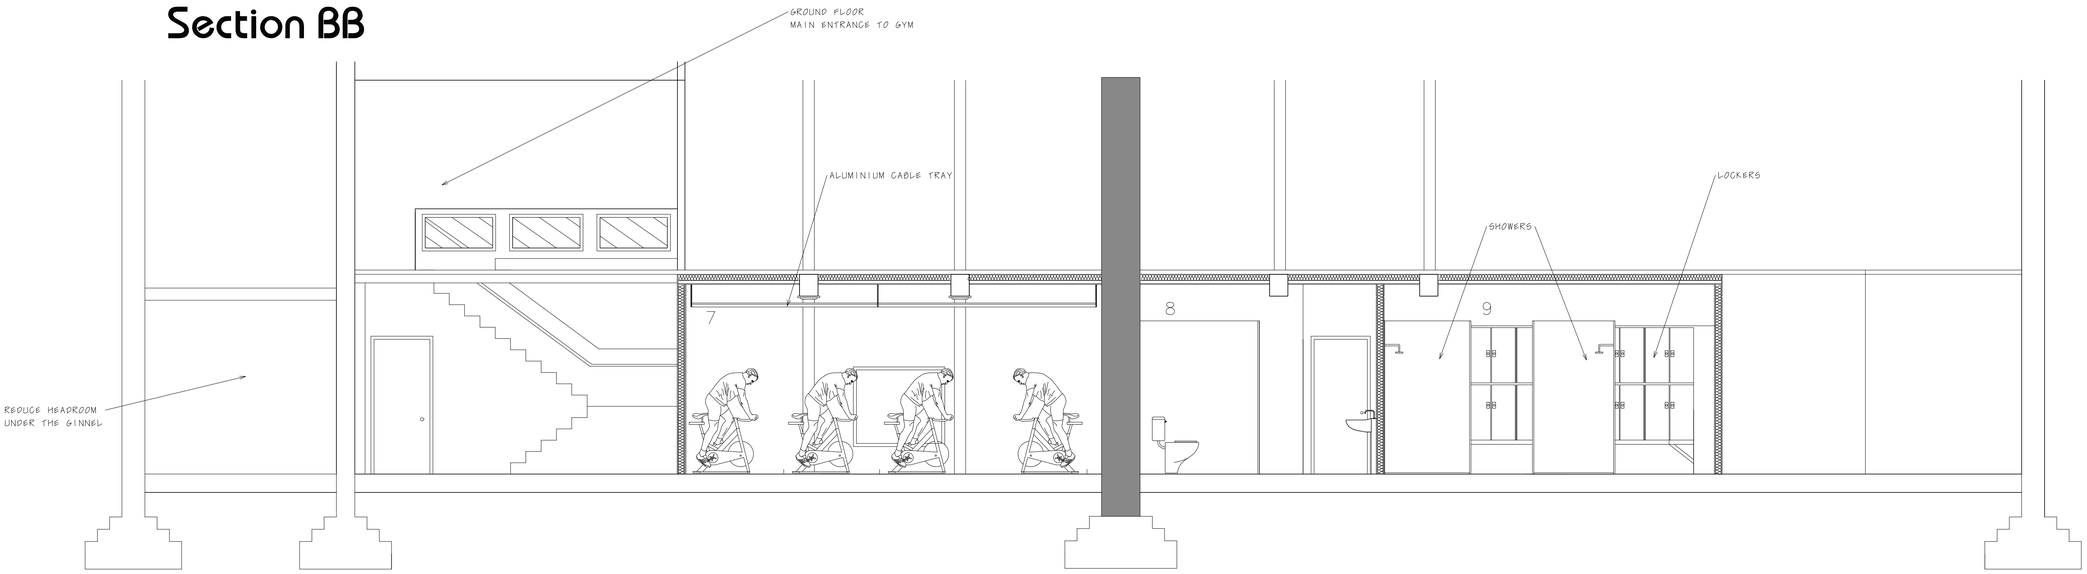

Section CC

B. 19/01/18 suspended ceiling changed to cable trays
A. 05/12/17 Planning Pppllcation DJ

linberg
design associates limited
Suite 1, St Mary's Studios, St Mary's Road, Bowdon, Cheshire, WA14 2PL
(t) 0161 820 9983 (e) admin@linberg.co.uk (w) www.linberg.co.uk

Drg Title : Proposed Sections

Project Title : New Gym, 45, Neuton Street, Northern Quarter, Manchester, Mr J Yell & Mr T Melody

Drg No. : PP03

Revision : B

Scale : 1 : 50 @ A1

Drawn By / Date : JL