
COPYRIGHT OF ATELIER MB LTD
DO NOT SCALE FROM THIS DRAWING
DIMENSIONS TO BE CHECKED ON SITE

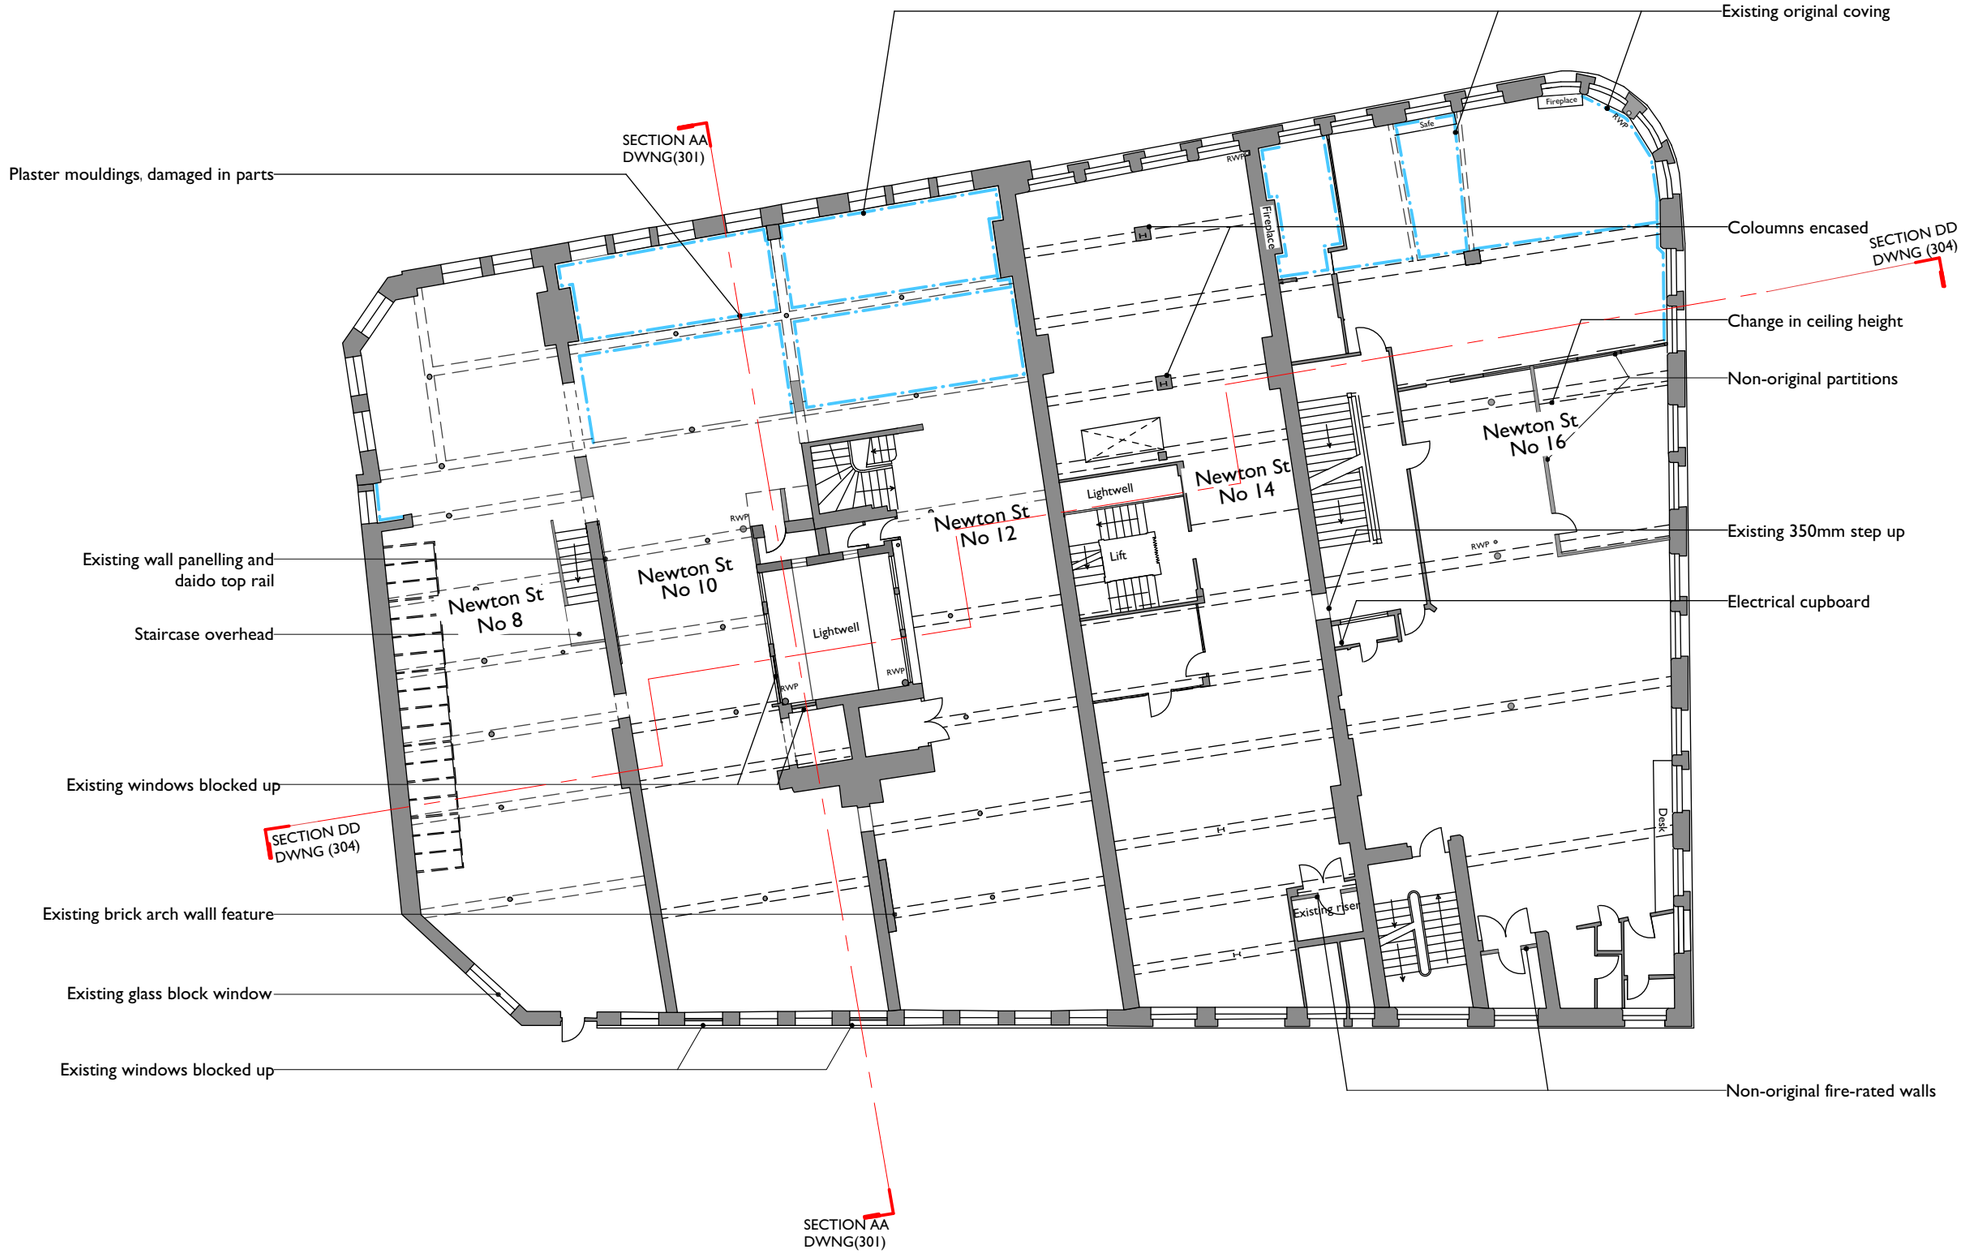

N

KEY

- Existing
- Proposed
- Downstand beams
- Existing covings

Rev	Note	DRN	CHK
C 15.05.18	Covings highlighted.	ZS	ZS
B 23.11.17	Plan revised	VC	ZS
A 01.11.17	Existing layout revised following site survey	VC	ZS

8-16 Newton Street

First Floor Plan
Existing

scheme 1665
drwg no. **E(130)**
rev C

scale **1:200@A3**
date first drawn Jan 17
drawn VC

***SK** sketch **P** proposed **T** tender **C** construction **AB** asbuilt*

www.ateliermb.co.uk
t 0161 236 0051
e architect@ateliermb.co.uk

Atelier MB
Urban Architects