University Green

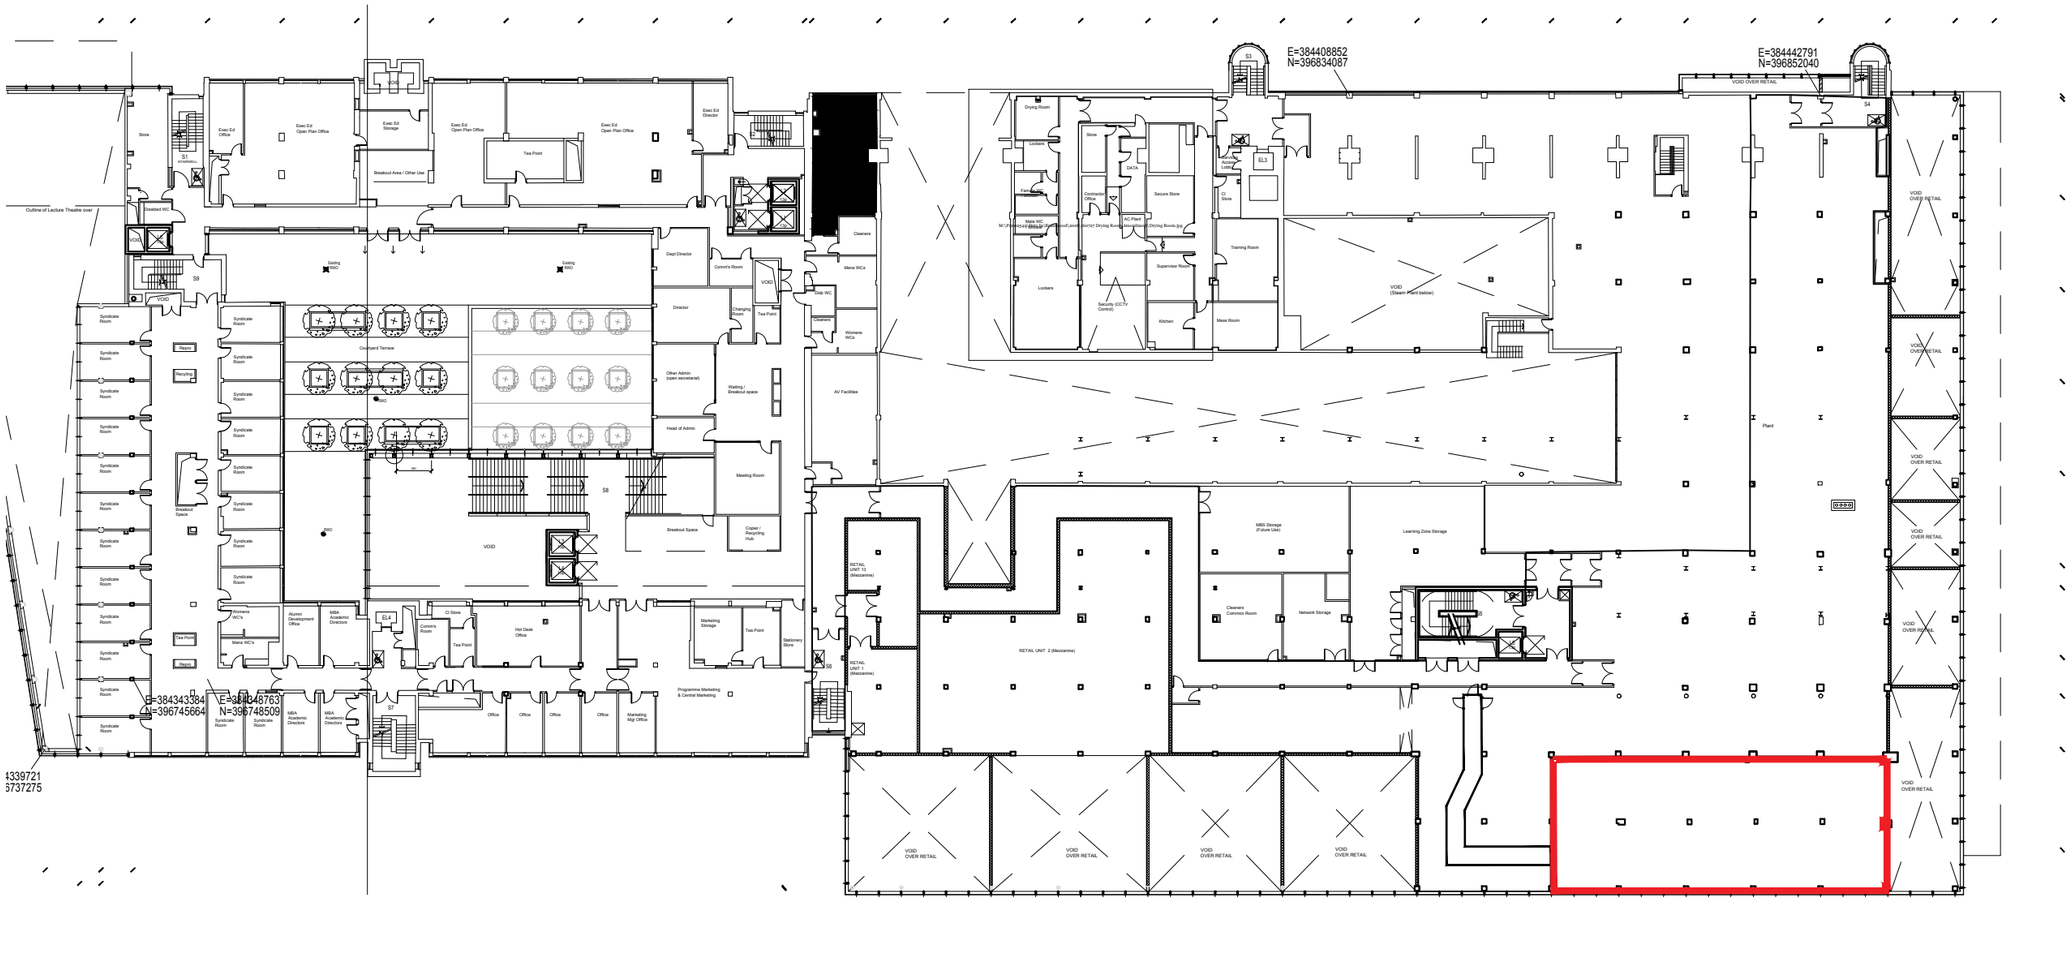

0 10m 20m 30m 40m 50m

SCALE 1:500 IN METERS

REVISION DATE NOTES

Status: FOR INFORMATION			
Building: University Green			
Customer: Brewdog			
Title: Lease Plan			
Drawn: DJ	Checked: ---	Scale: 1:500	PaperSize: A3
Floor: Mez	Suite: Unit 7	Date: 24.04.2018	
Drawing Number: 8864	UG	08	Revision: -

bruntwood
thedesignstudio

Bruntwood Limited, York House
York Street, Manchester.
M2 3 BB
Tel: 0161 212 2222

NOTE: ALL CONTRACTORS MUST VISIT THE SITE AND BE RESPONSIBLE FOR TAKING AND CHECKING ALL DIMENSIONS RELATIVE TO THEIR WORK. PLEASE INFORM BRUNTWOOD DESIGN STUDIO OF ANY VARIATION BETWEEN DRAWINGS AND SITE CONDITIONS. COPYRIGHT OF THIS DRAWING IS VESTED IN BRUNTWOOD AND IT MUST NOT BE COPIED WITHOUT APPROVAL. USE FIGURED DIMENSIONS ONLY FROM THIS DRAWING. DO NOT SCALE OFF THIS DRAWING!