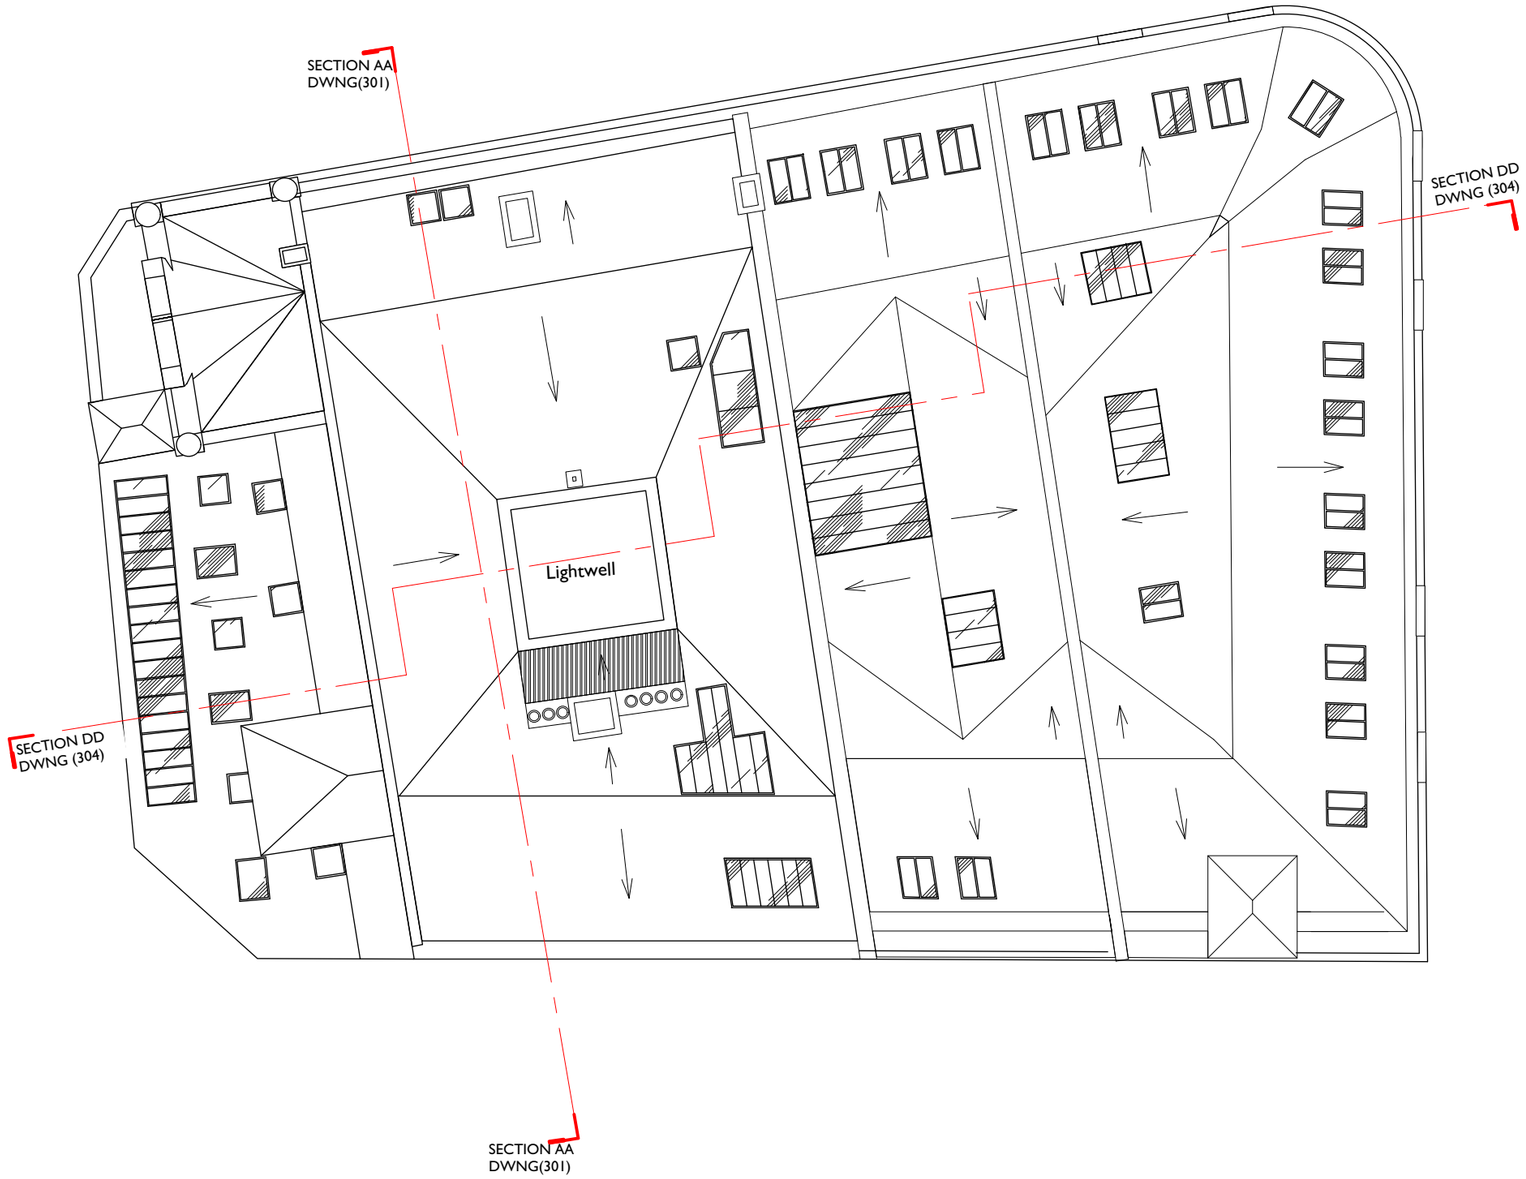


COPYRIGHT OF ATELIER MB LTD
DO NOT SCALE FROM THIS DRAWING
DIMENSIONS TO BE CHECKED ON SITE

All dimensions to be checked on site prior to any commencing work.

N

KEY

Existing

Downstand beams

Rev	Note	DRN	CHK
A 23.11.17	Section lines added.	VC	ZS

8-16 Newton Street
Redevelopment

Roof Plan
Existing

scheme	1665
drwg no.	**E(170)**
rev	-

scale	**1:200@A3**
date first drawn	Jun 16
drawn	ZS

***SK** sketch **P** proposed **T** tender **C** construction **AB** asbuilt*

www.ateliermb.co.uk
t 0161 236 0051
e architect@ateliermb.co.uk

Atelier MB
Urban Architects