TYPICAL NEW TIMBER WINDOW IN SLATE WALL DETAIL

NOTE: REFER TO MATERIALS SAMPLES SUBMITTED SEPARATELY FOR DETAILS OF EXTERNAL FINISHES

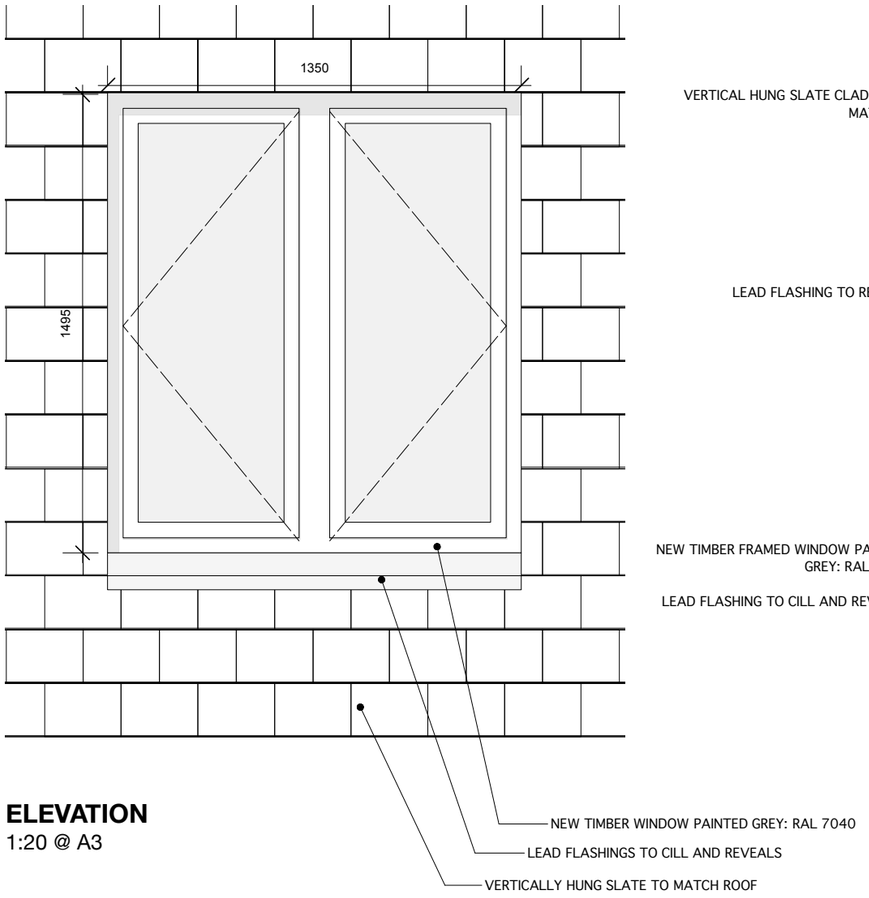

ELEVATION
1:20 @ A3

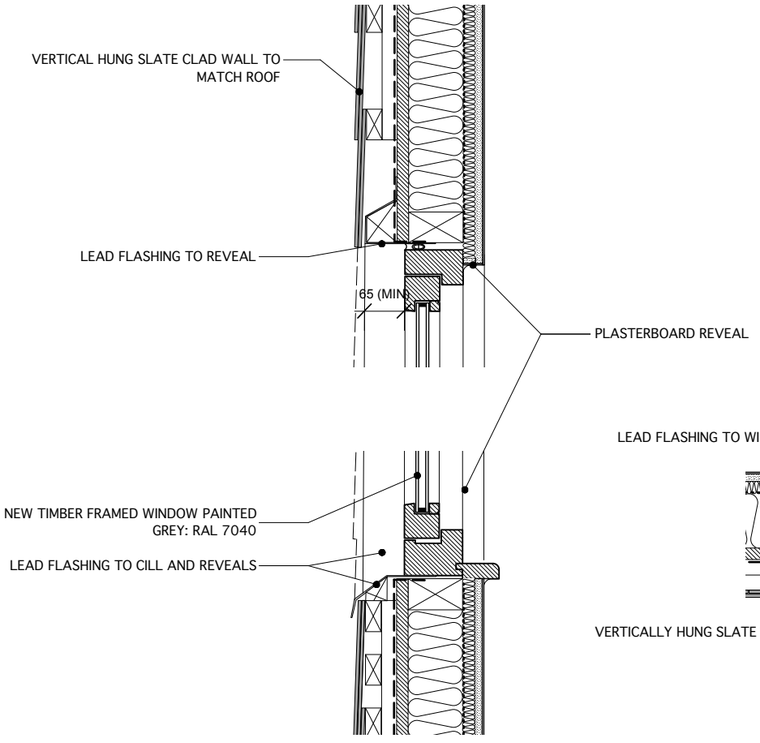

SECTION DETAIL
1:10 @ A3

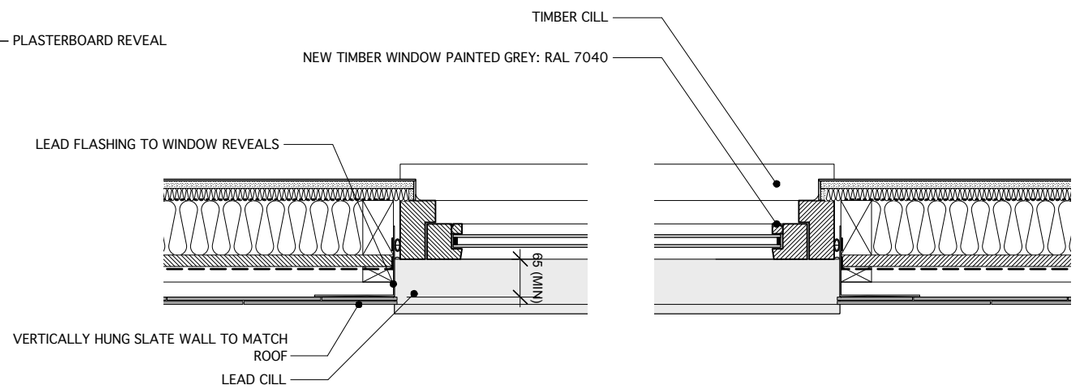

JAMB PLAN DETAIL
1:10 @ A3



CONSTRUCTION

TYPICAL NEW TIMBER WINDOW IN SLATE WALL

1:10 / 1:20 @ A3

REVISION	DATE	DESCRIPTION

CLIENT: TBA

PROJECT: PROPOSED MIXED USE DEVELOPMENT

ADDRESS: SOUTH KING STREET, MANCHESTER

DRAWING TITLE: TYPICAL NEW TIMBER WINDOW IN SLATE WALL

SCALE: 1:10 / 1:20 **DATE:** MAY 2018

DRAWING NO: A245_C_846

OLLIER SMURTHWAITE ARCHITECTS
106 Albert Mill, 10 Hulme Hall Road, Manchester, M15 4LY
T 0161 883 0838
F 0161 883 0839
E mail@olliersmurthwaite.com