Exchange Street

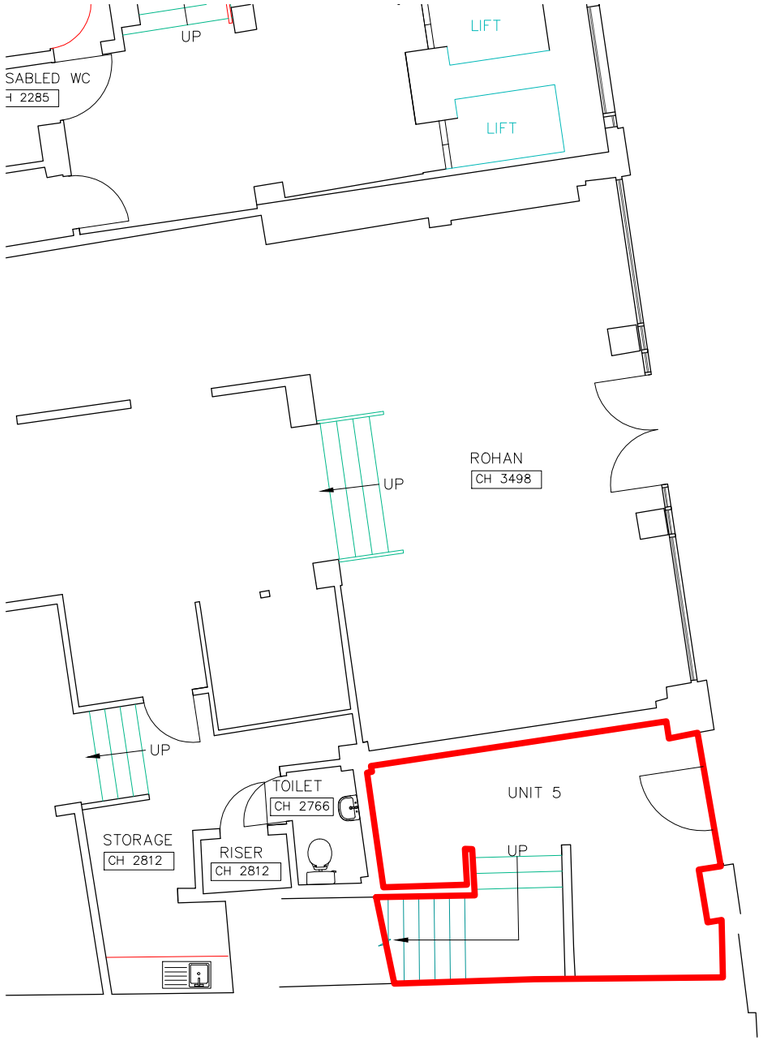

Ground Floor

Exchange Street

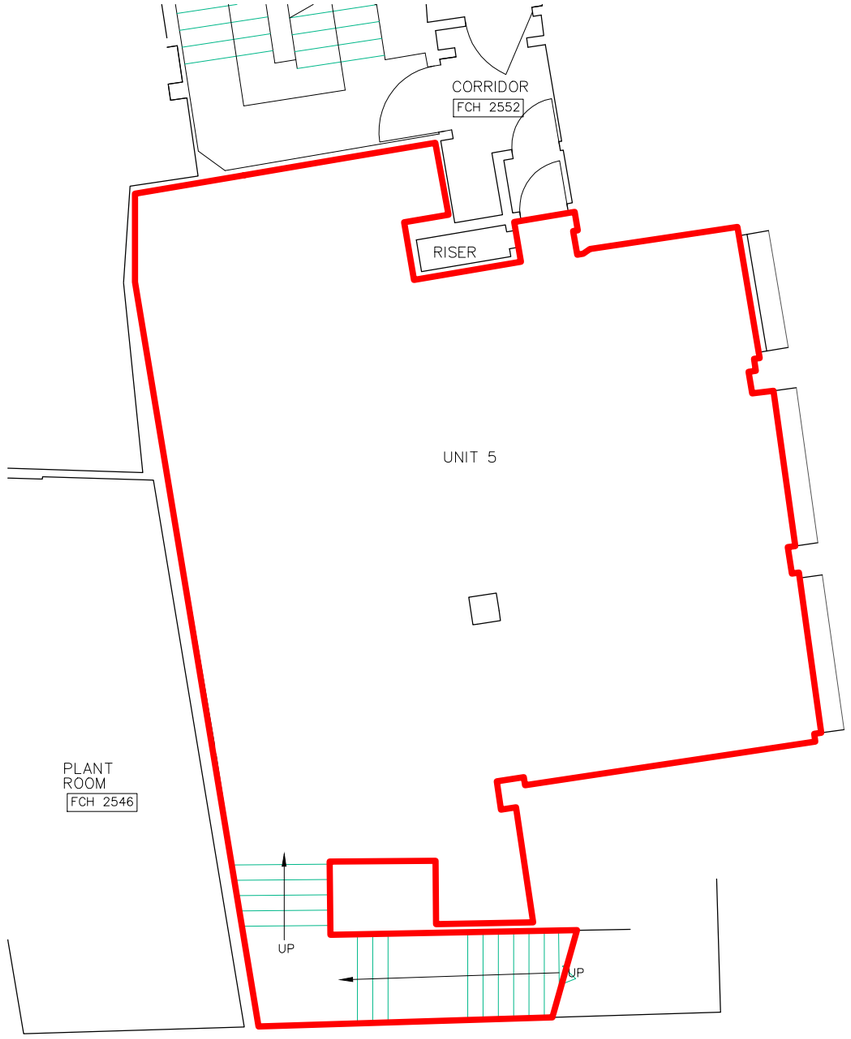

First Floor

Application Boundary

savills

Savills (UK) Limited
Belvedere
12 Booth Street
Manchester
M2 4AW

Tel: 0161 236 8644
Fax: 0161 228 0544
www.savills.com

SITE: Manchester –Acresfield	
SCHEME: Unit 5	
DRAWING: Site Plan – Existing	
Floor: Ground & 1st	DATE: May 2018
SCALE: 1:100 @A3	DRAWN: RJM
DWG NO: U5/LP	REV: _____