SHEPPARD ROBSON

27° Floor City Tower Piccadilly Plaza Manchester M1 4BT
T: +44 (0)161 233 8900 E: manchester@sheppardrobson.com

A3

CLIENT

NOMA

NOTES

TITLE
DANTZIC STREET STAIR
EXISTING STAIR FLOOR FINISH

REV.	DATE	AMENDMENT
-	06/02/2018	First Issue.


PROJECT
DANTZIC BUILDING

SCALE@A3	DATE	ORIGINATOR	CHECKED	AUTHORISED
1 :10	06.02 .2018	SM	SM	TOB

STATUS
PLANNING

DRAWING NO.
5814 - 24 - 835

REV.
-

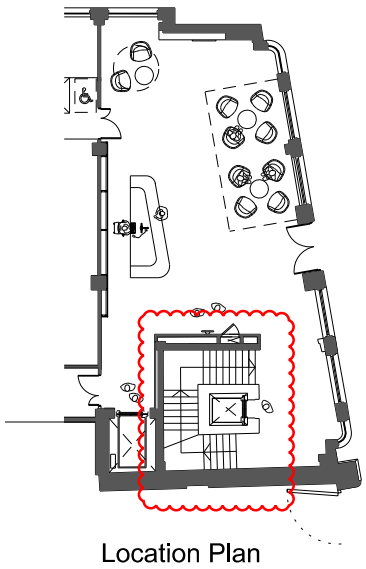

Location Plan
For further details see 24 series



Existing Manumarble to be cleaned / repaired as per SLHA conservation strategy


Existing balustrade retained as per SLHA conservation strategy

Existing Manumarble to be cleaned / repaired as per SLHA conservation strategy

Existing Manumarble skirting to be cleaned / repaired as per SLHA conservation strategy

Stair nosing brass with ribbed treads BAS11 / Gradus or equivalent approved.

2.5mm Marmoleum marbled floor finish (Colour TBC) adhesive application to plywood underlay to existing concrete structure

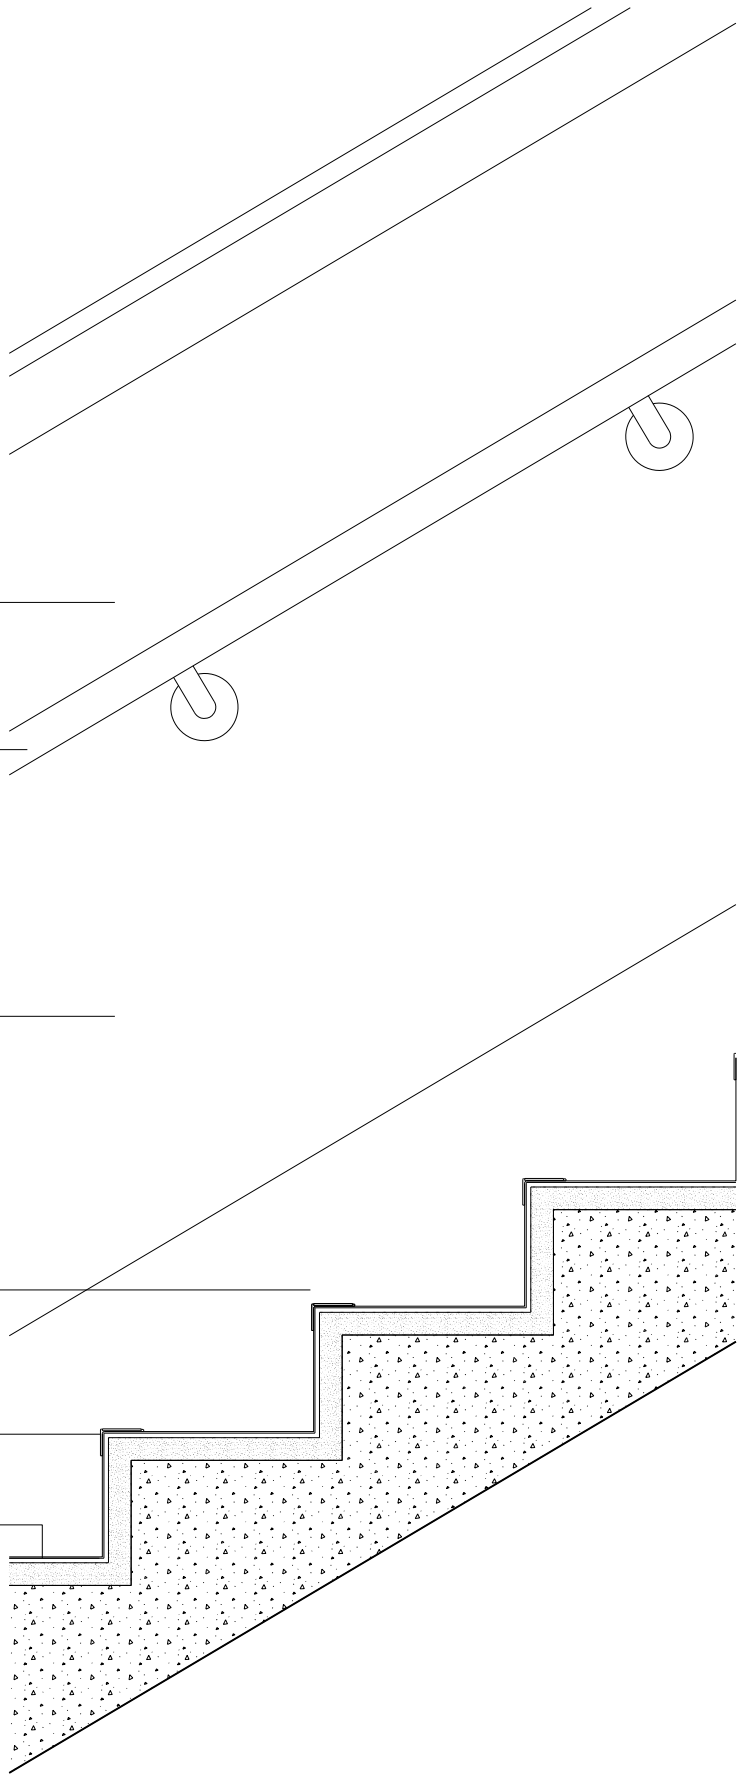

Dantzic Street Stair - Proposed Floor Finish

FilenameP:\Projects\5800_etc\5814\CAD\plot\02_Planning\24-Stairs & ramps\5814-24-835.dgn

Plotted06/02/2018

© COPYRIGHT
The copyright in this drawing is vested in Sheppard Robson and no license or assignment of any kind has been, or is, granted to any third party whether by provision of copies or originals or otherwise unless agreed in writing.

DO NOT SCALE FROM THIS DRAWING
The contractor shall check and verify all dimensions on site and report discrepancies in writing to Sheppard Robson before proceeding work.

FOR ELECTRONIC DATA ISSUE
Electronic data / drawings are issued as 'read only' and should not be interrogated for measurement. All dimensions and levels should be read only from those values stated in text, on the drawing.

AREA MEASUREMENT
The areas are approximate and can only be verified by a detailed dimensional survey of the completed building. Any decisions whatsoever to be made on the basis of these predictions, should include due allowance for the increases and decreases inherent in the design development and building processes. Figures relate to the likely areas of the building at the current state of the design. Gross External Area (GEA) / Gross Internal Area (GIA) / Nett Internal Area (NIA) are calculated in metric units generally in accordance with the RICS Property Measurement 1st Edition. All areas are subject to amongs other things but not limited to Town Planning and Conservation Area Consent, Building Regulation approvals and detailed Rights to Light analysis.