



Front Elevation
As Proposed
Scale 1:100




Side Elevation
As Proposed
Scale 1:100

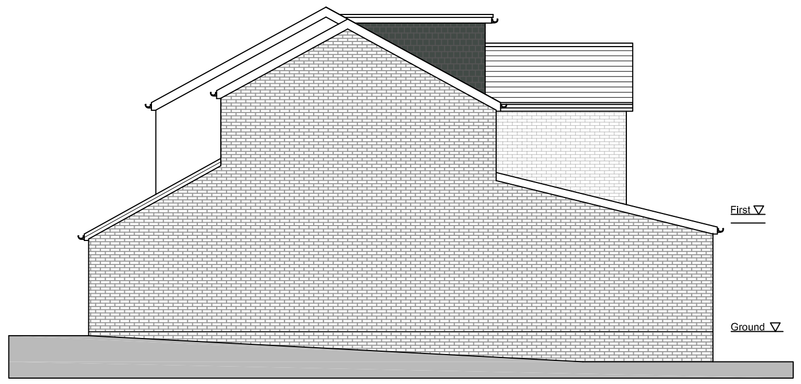


Rear Elevation
As Proposed
Scale 1:100

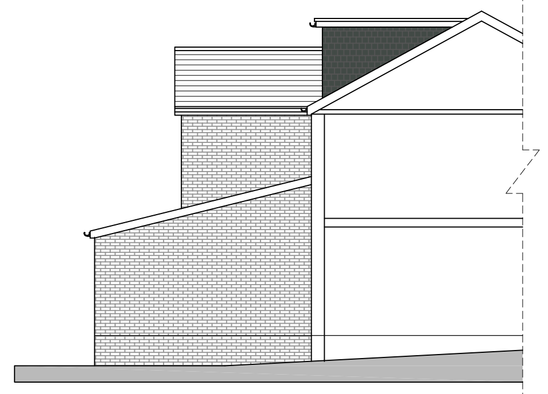


Side Elevation
As Proposed
Scale 1:100

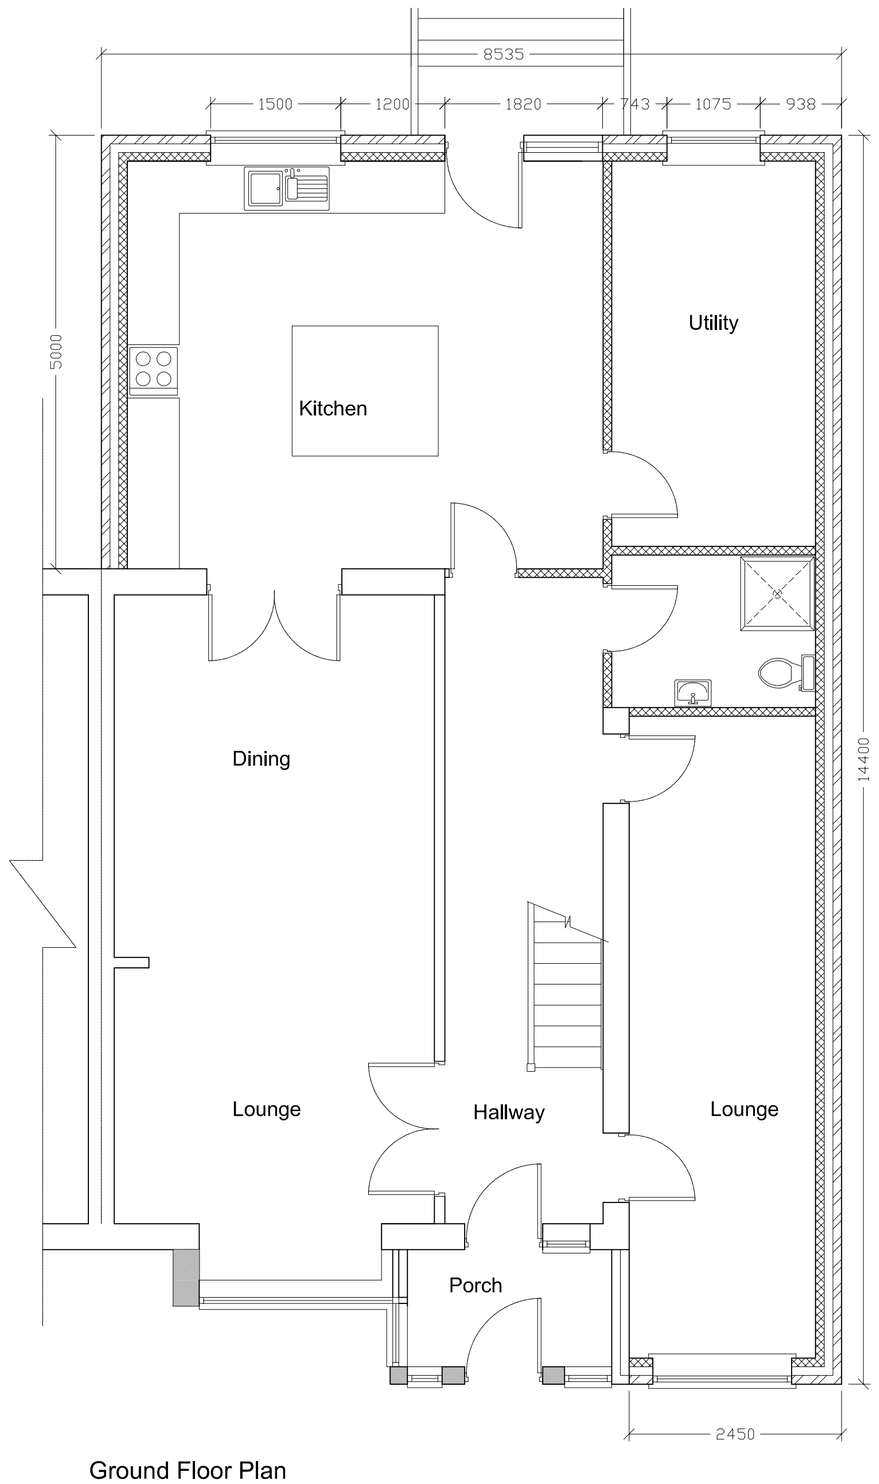

Ground Floor Plan
As Proposed
Scale 1:50

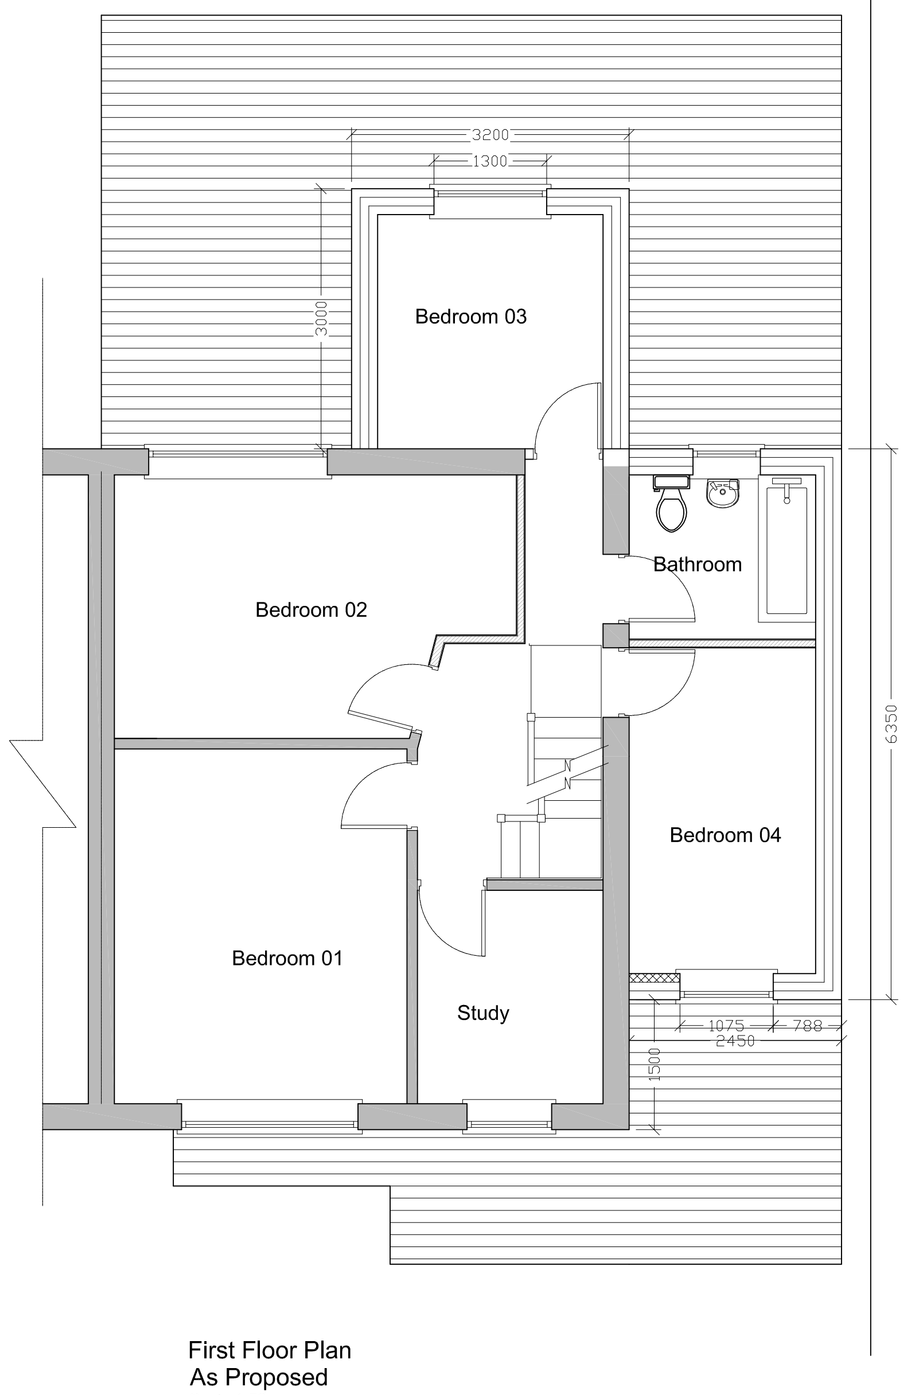

First Floor Plan
As Proposed
Scale 1:50

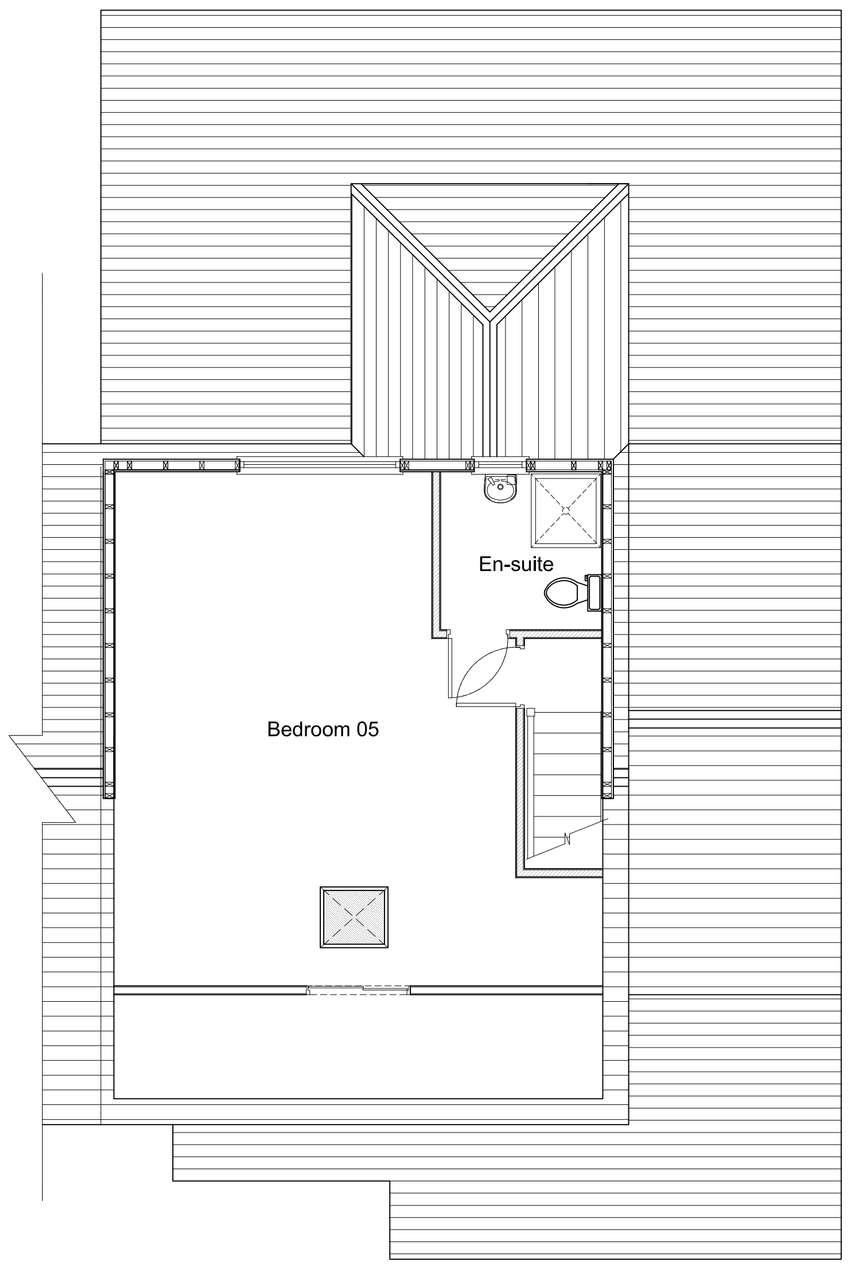

Loft Floor Plan
As Proposed
Scale 1:50

Mos Development *Design and Project Management*

Date: 27-10-2017

Project Title: New Double Storey Side and Rear Extension to Existing Dwelling.

Drawing Title: Proposed Plan and Elevations

Address: 34 Woodland Street, Manchester, M8 9LL

Dwg No.: 01A