
notes

1. DO NOT SCALE FROM THIS DRAWING - USE FIGURED DIMENSIONS ONLY.
2. TO BE READ IN CONJUNCTION WITH ALL OTHER CONSULTANTS / SPECIALISTS DRAWINGS. REPORT ANY DISCREPANCIES BEFORE AFFECTED WORK COMMENCES.
3. ALL SETTING OUT DIMENSIONS TO BE CHECKED ON SITE BY CONTRACTOR BEFORE WORK COMMENCES.

PLANNING

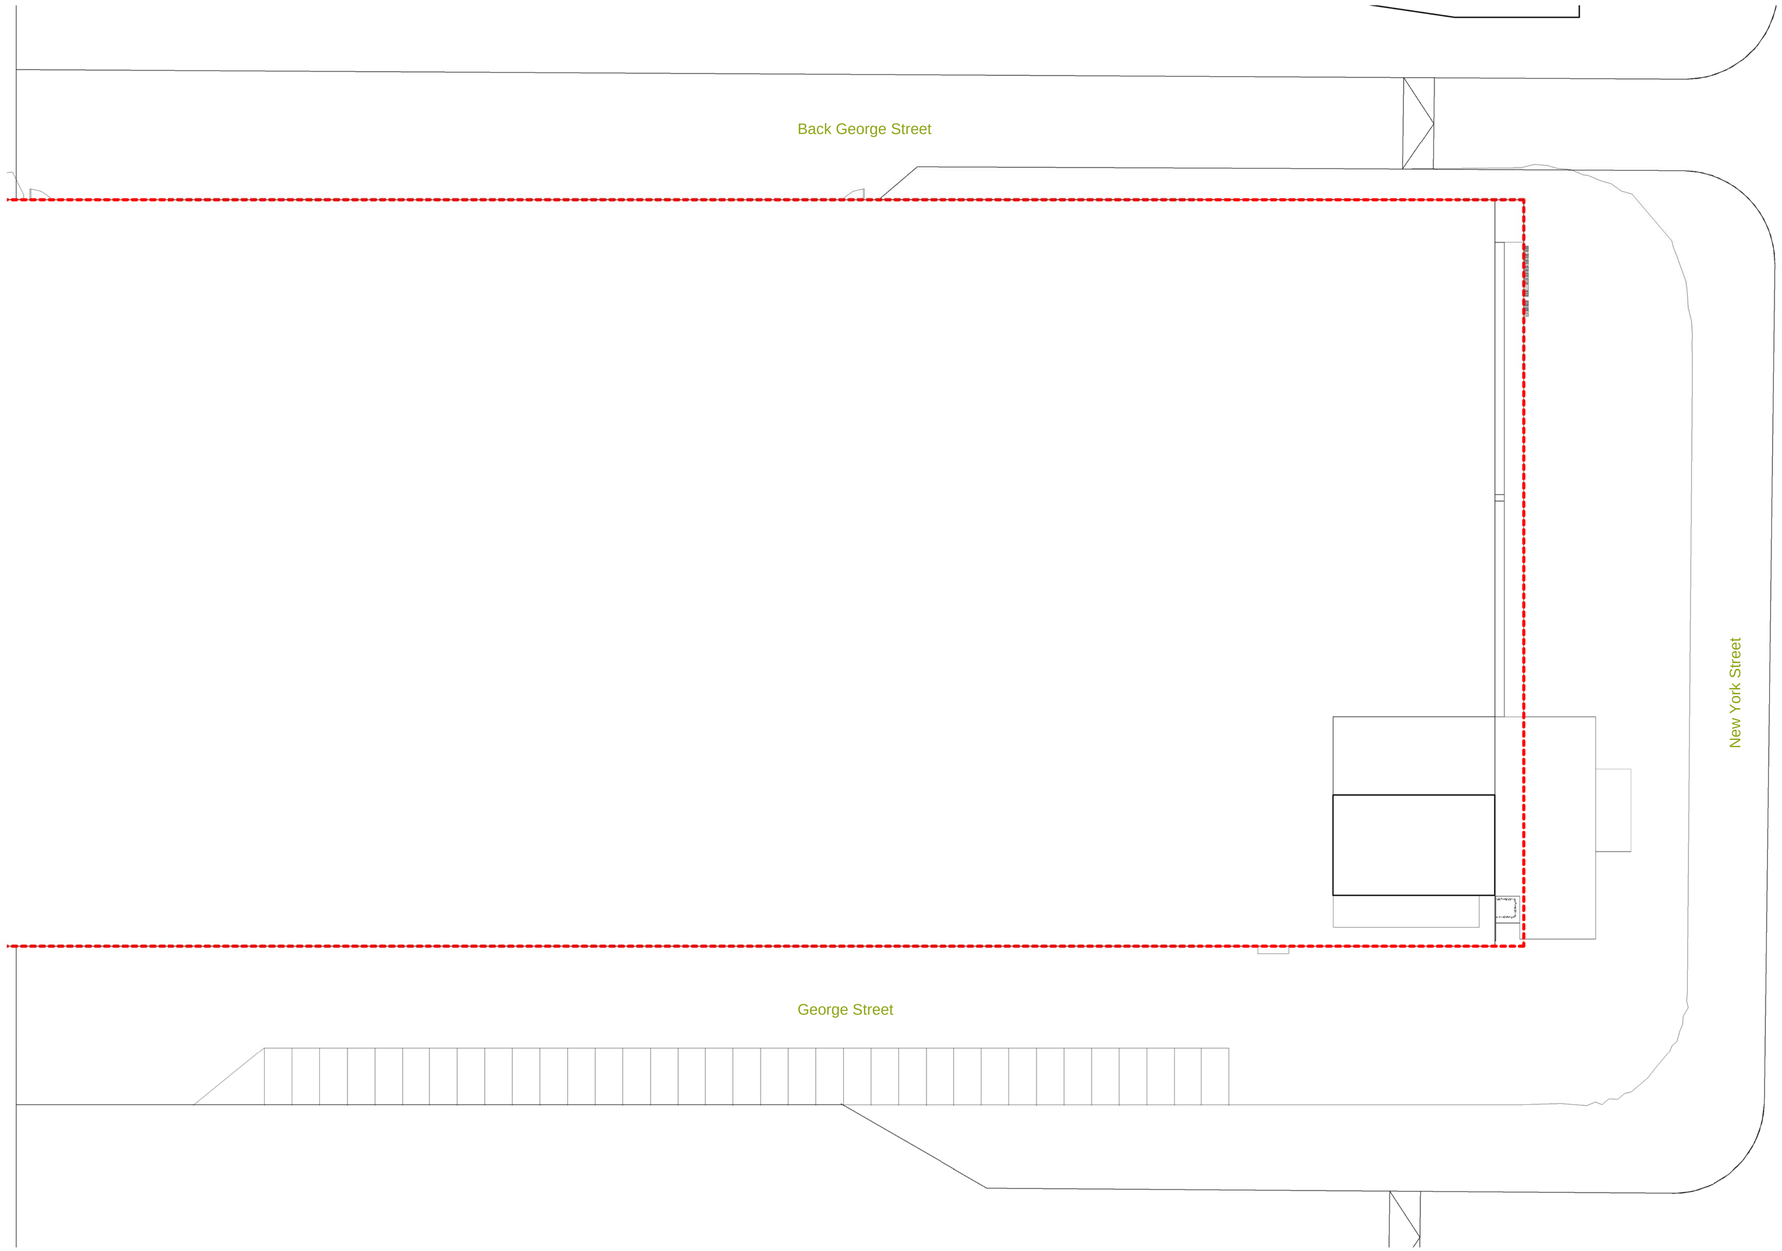

00_SITE
1 : 100

N

0 1m 2m 5m
1:100

revisions | date; issue by; check

A 1.XXXX XX XXXX; 2.XXXX XX XXXX; 3.XXXX XX XXXX. DD.MM.YY XX XX

client: Bruntwood

project: The Exchange Option 2

drawing title: Site Location Plan

drawing number: **017184_P-100**

revision: A

drawing status: Planning

scale: 1 : 100 @ A1

date: 15/02/16

drawn by: OT

checked by: SK

seven architecture

seven architecture offices at :

61 Oxford Street, **MANCHESTER,** M1 6EQ
t : 0161 236 5655
Clarendon House, Victoria Avenue, **HARROGATE,** North Yorks, HG1 1DY
t : 01423 709 807
24 Greville Street, **LONDON**, EC1N 8SS
t : 0203 036 0691
Galeri 6, Doc Victoria, **CAERNARFON,** Gwynedd, LL55 1SQ
t: 01286 685 253

www.sevenarchitecture.co.uk