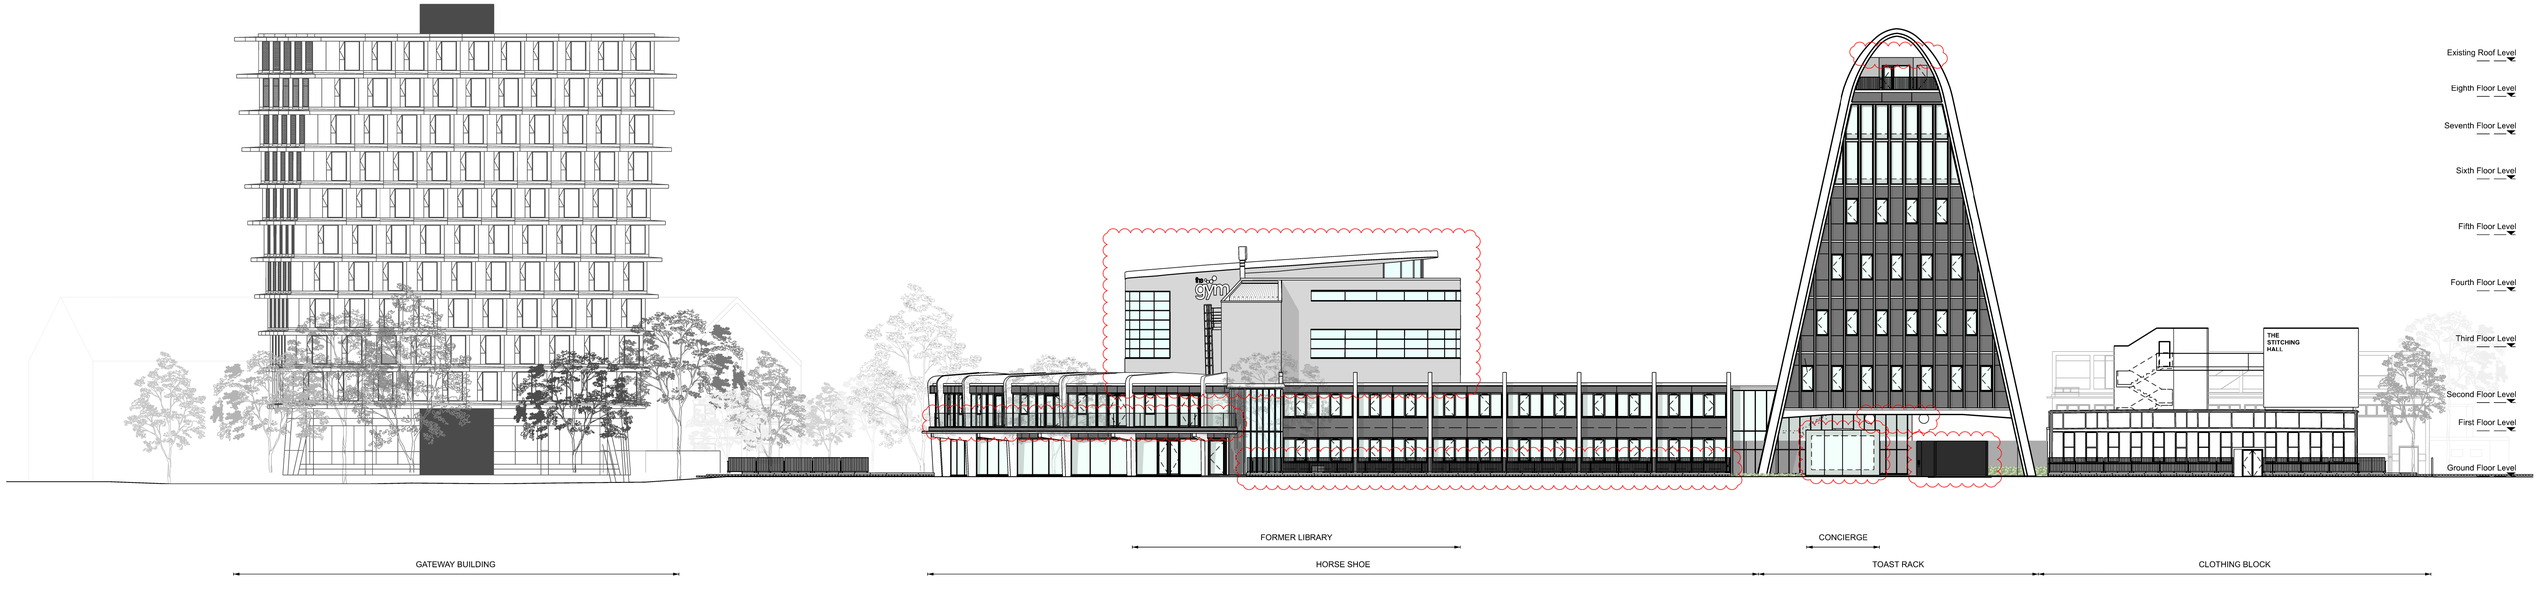

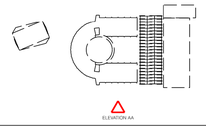

Sixtwo Architects Ltd
The Boardwalk
28 Bow Lane
Manchester
M2 4FW
0161 711 0440

www.sixtwoarchitects.com

DO NOT SCALE OFF THIS DRAWING

This design and drawing is the copyright of sixtwo architects and may not be reproduced in any form whatsoever without prior written consent. Issue of the drawing does not impart any real or implied copyright licence.

revisions + notes:
Rev P1 14.12.2017

Raised Toastrack roof cores
Timber louvres omitted from existing drum
Added steel railing to horseshoe
New steel plate cladded concierge
Solid vehicular entrance gate
Rainscreen cladding panels with basalt black tiling replaced with new fibre cement rainscreen panels
Horseshoe canopy balustrade omitted and replaced with frameless glass balustrade
Redesigned Toastrack soffit to allow for two simple galvanised steel service ducts

project:
TOASTRACK
client:
GENERATION LTD
title:
PROPOSED ELEVATION AA
status:
PLANNING
drawing number:
al(05)130

job number:
0060
date:
28.09.2015
scale:
1:250 @ A1/ 1:500 @A3
drawn by:
CS
revision:
P1

sixtwo