
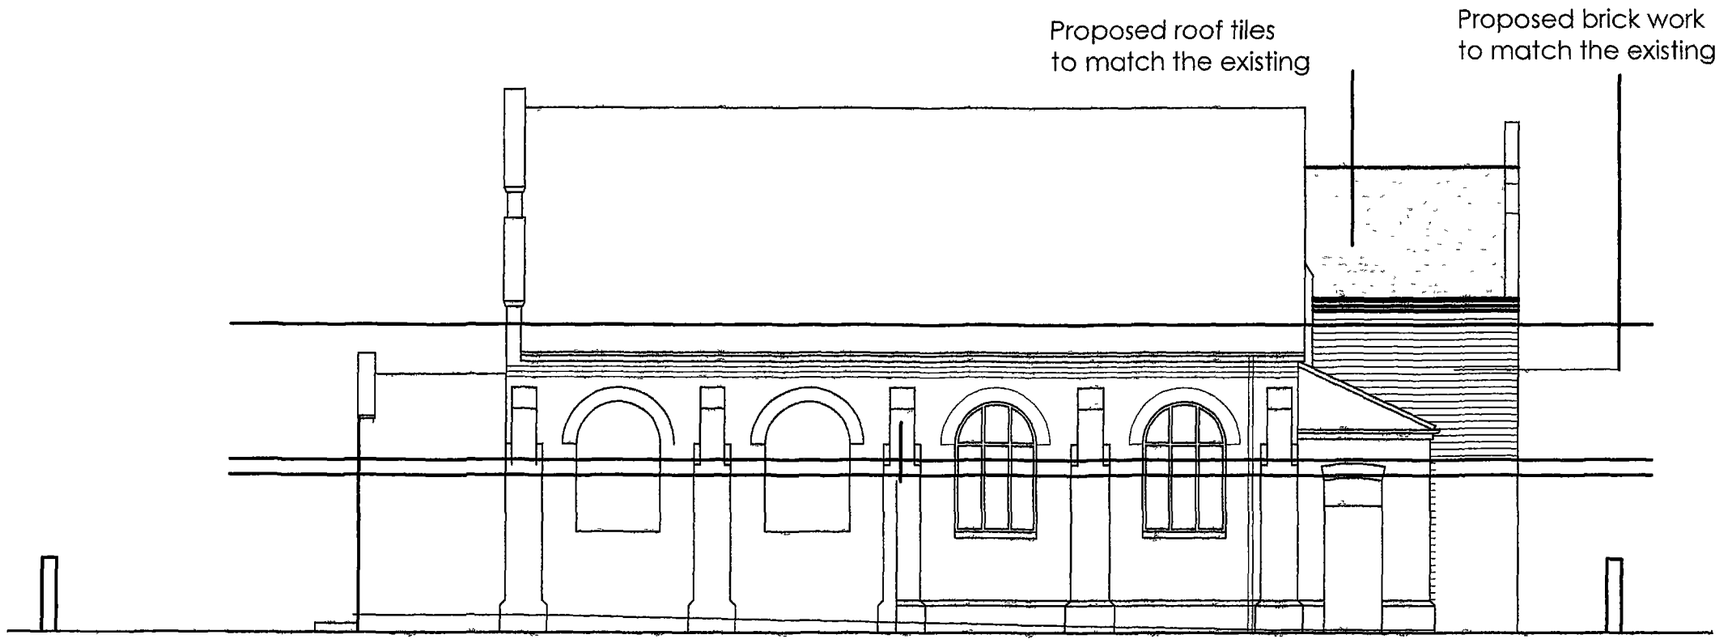


SIDE PROPOSED ELEVATION AA

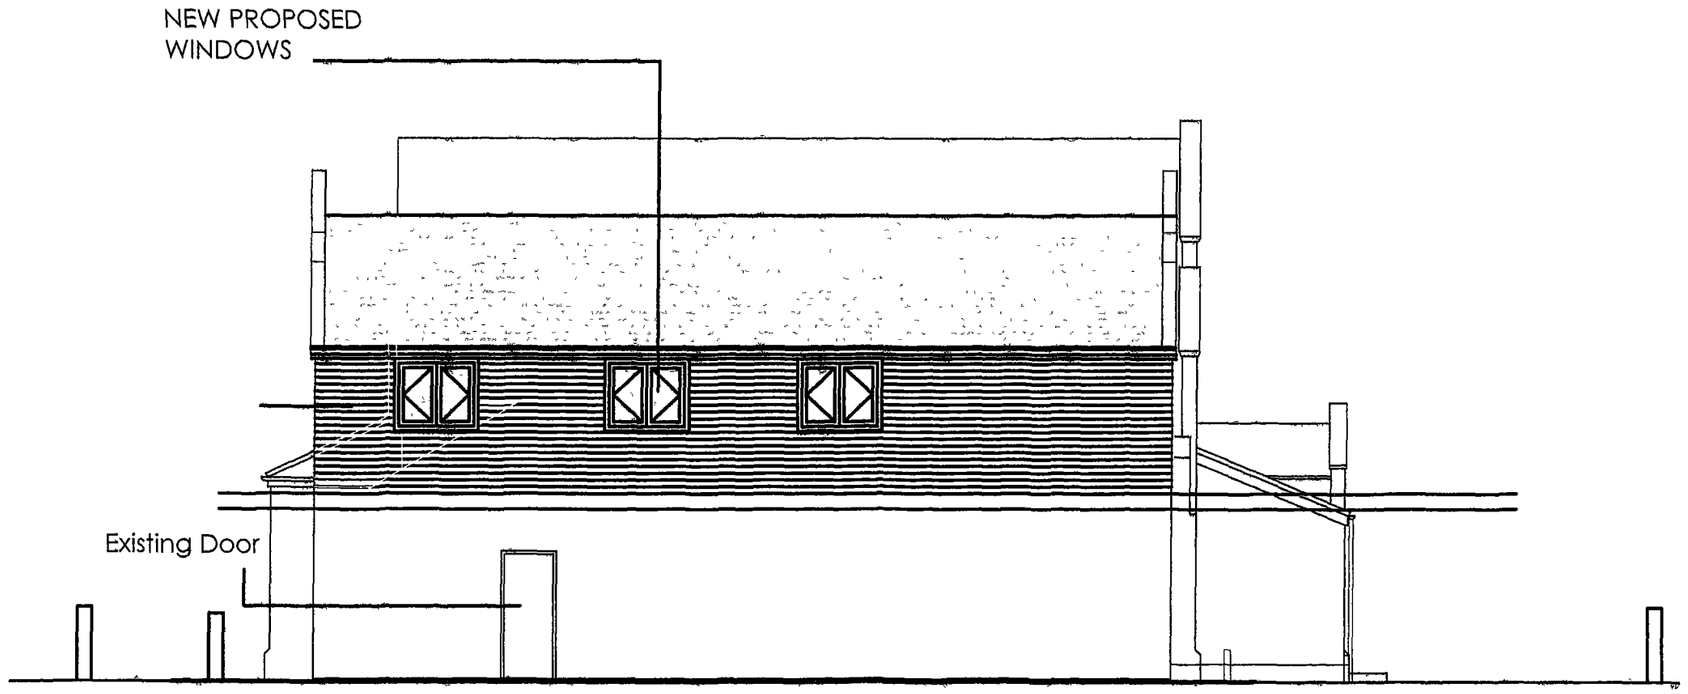

SIDE PROPOSED ELEVATION BB

PROPOSED

Dimensions to suit overall existing dimensions
Applicant to confirm boundary
Drawings to be read in conjunction
This drawing is for the purpose of obtaining Local Authority approvals only and may not contain a full specification of the works
Do not scale off this drawing
All dimensions to be checked on site prior to commencing works

Applicant should be aware that The Party Wall Act may apply where building work is on or near the boundary

N GEDAL
BA Hons Dip ARCH RIBA
ARCHITECT

CLIENT
NGM Islamic Centre
Beresford Road
Longsight
Manchester

Architects
N Gedal
4 Rutters Lane
Hazel Grove
Stockport
SK7 5AY
Tel 0161-419 - 9757
najibgedalarchitects@hotmail com

DRAWING TITLE
Proposed Elevations

DRAWING No - BBJ 08

SCALE 1 100@A3

DATE 04/01/2018