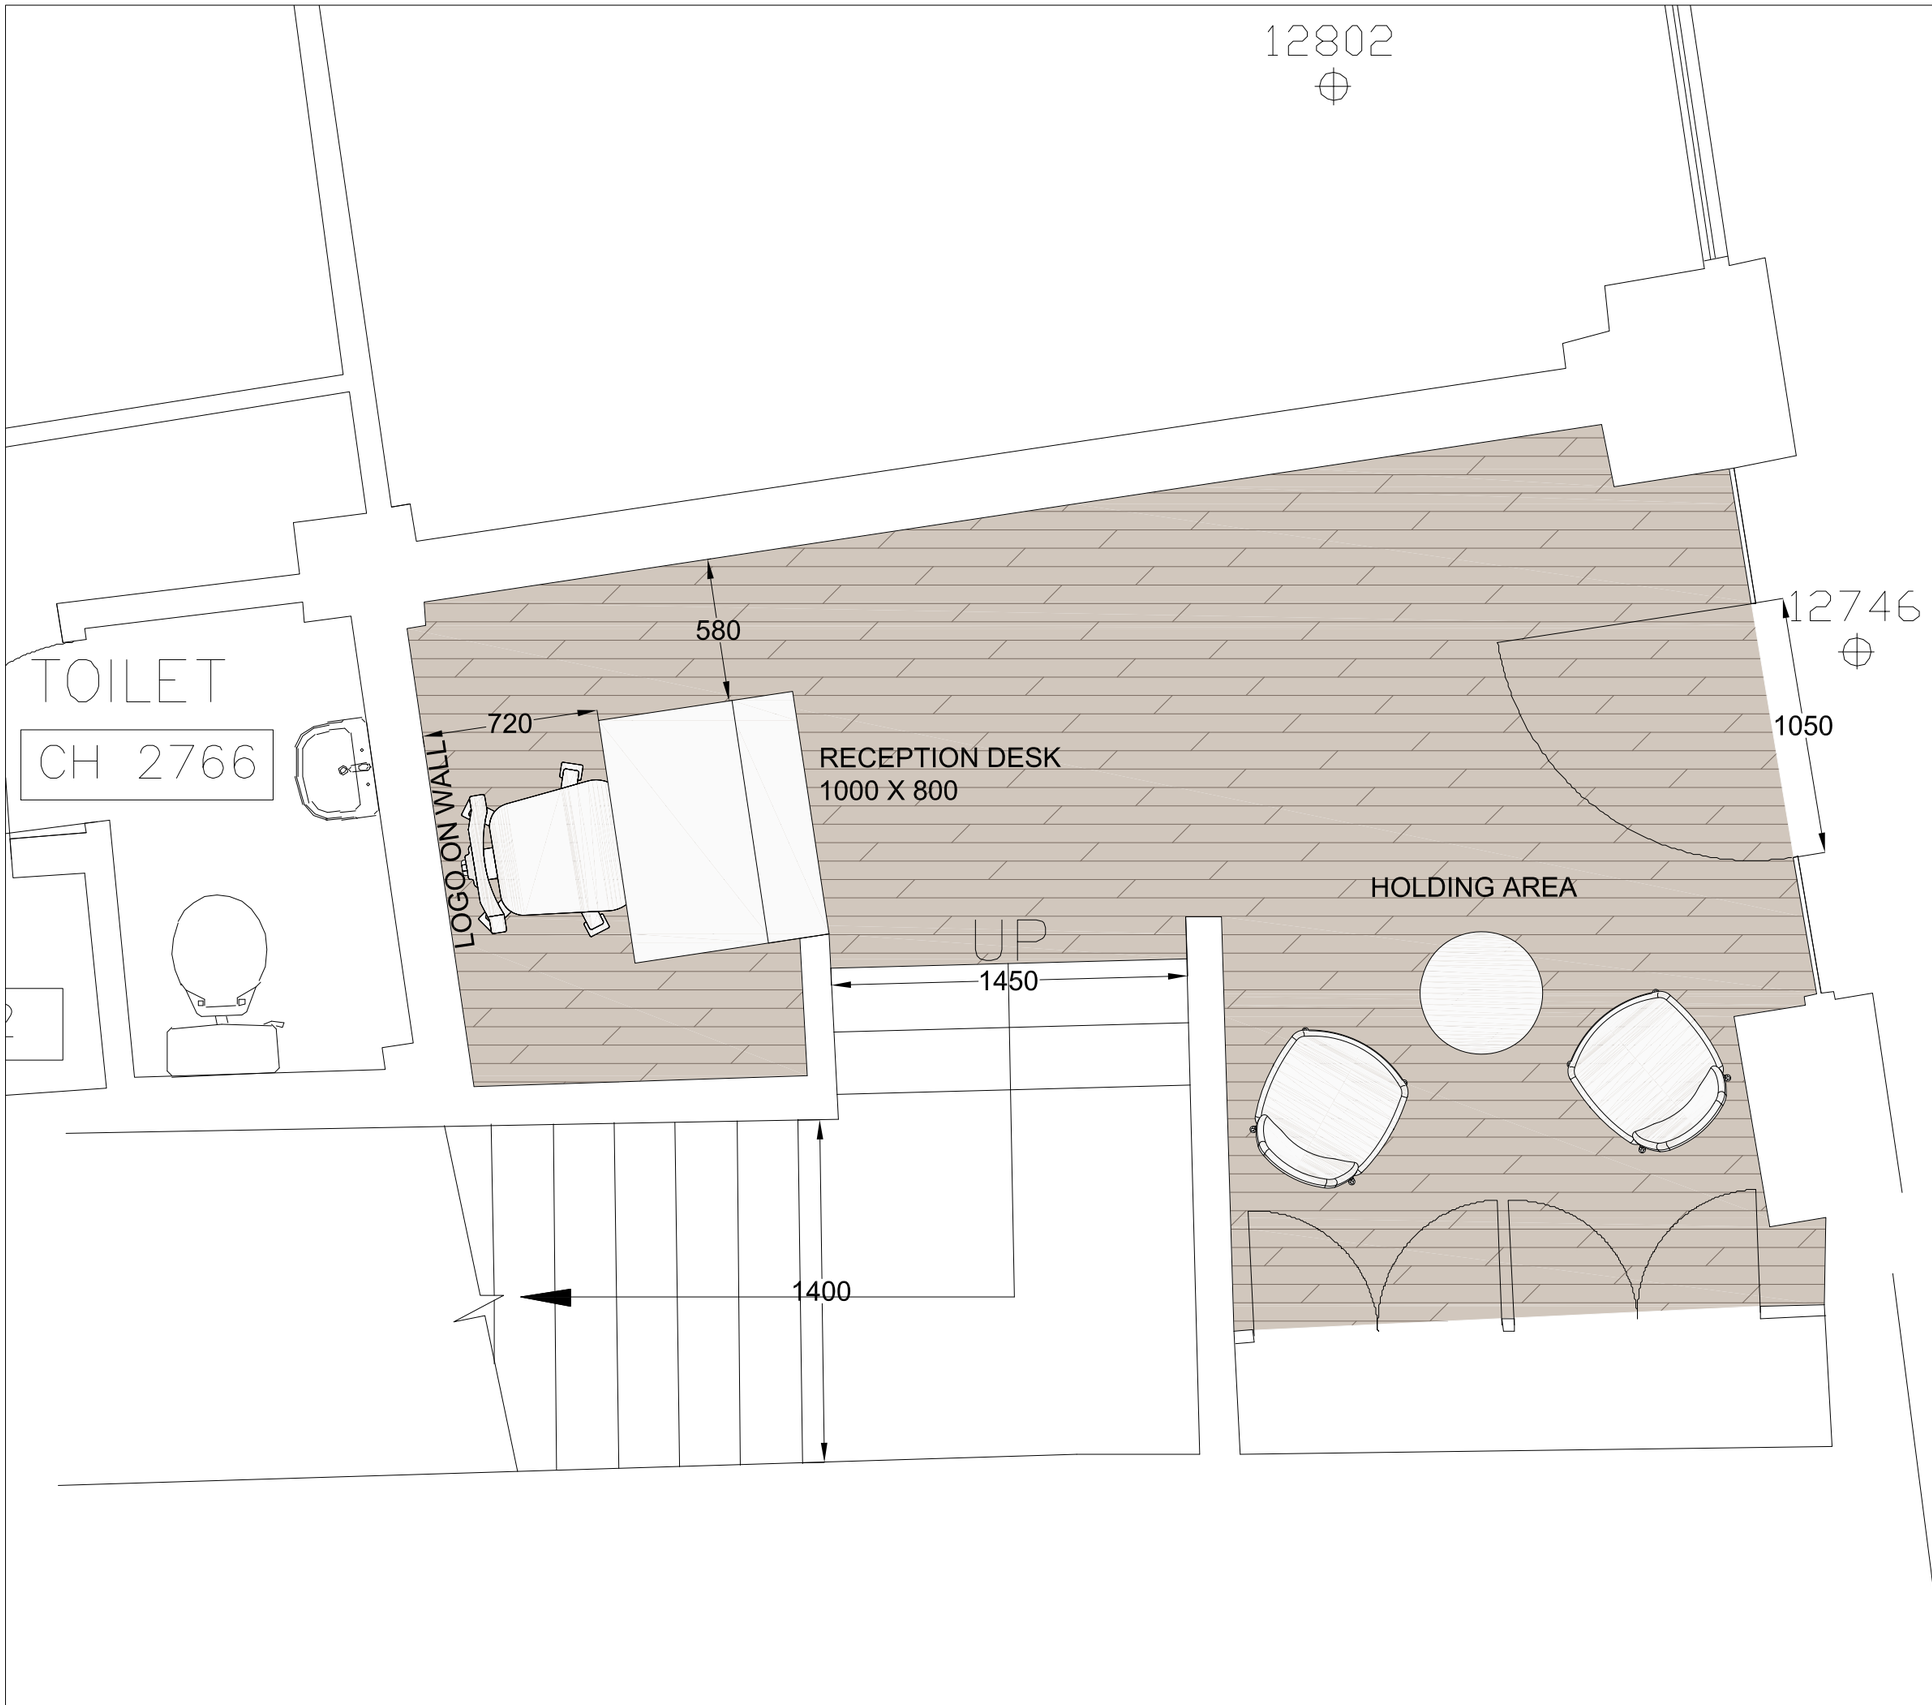

Cubed Space

t:020 7637 3900
e: info@cubedspace.co.uk
w: www.cubedspace.co.uk

All dimensions must checked on site and not scaled from this drawing. Discrepancies between this drawing and site dimensions or specification must be reported before the commencement of any of the work indicated on this drawing.

NOTES

Revisions:

Drawing Ref: 5286

Date: 09.05.18 | Scale: 1:25@A3

Drawn By: MM

Client:

REVIV

GROUNDFLOOR

Site Address:

Acresfield, St Anne's Square Manchester

Drawing Title:

PROPOSED FURNITURE LAYOUT

THIS DRAWING IS THE COPYRIGHT OF 360 OFFICE INTERIOR LTD AND MUST NOT BE USED IN CONJUNCTION WITH ANY OTHER PROJECT WITHOUT WRITTEN CONSENT