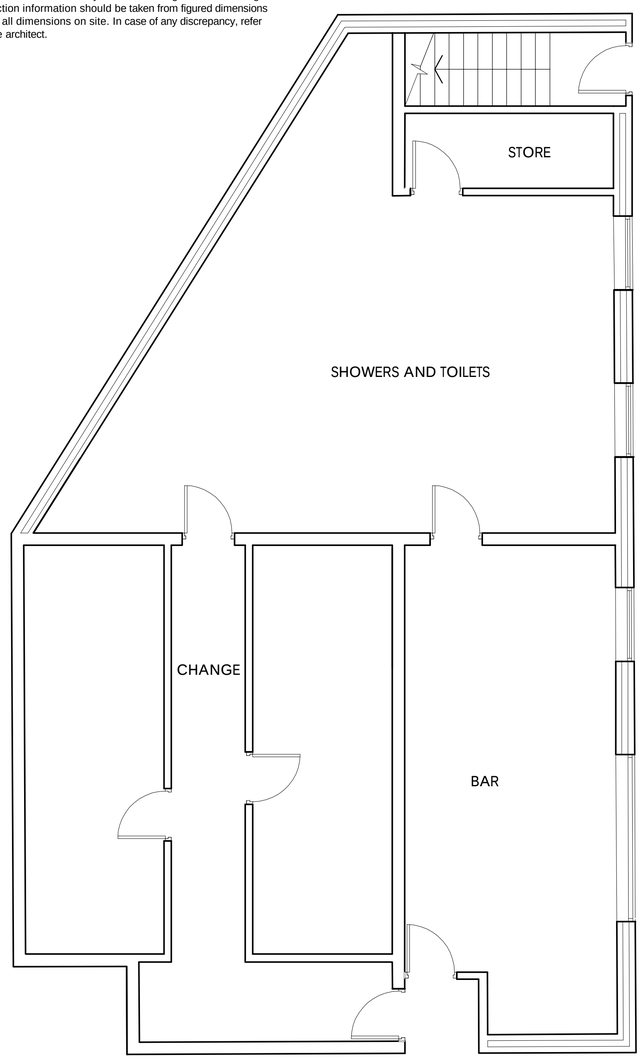
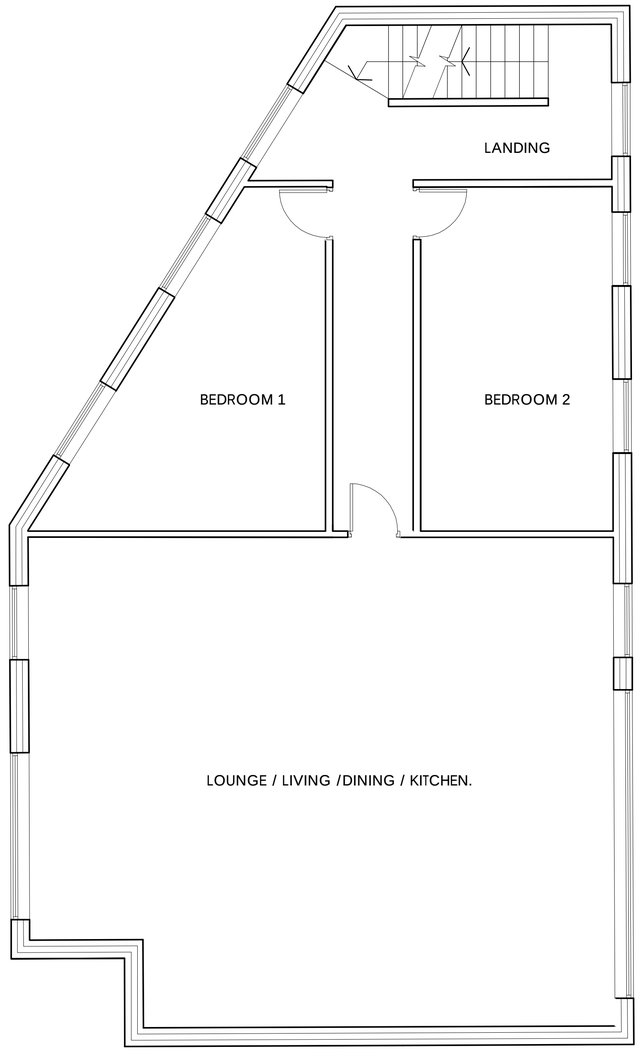
Copyright in this drawing remains with the architect. Responsibility is not accepted for errors made by others in scaling from this drawing. All construction information should be taken from figured dimensions only.Check all dimensions on site. In case of any discrepancy, refer query to the architect.



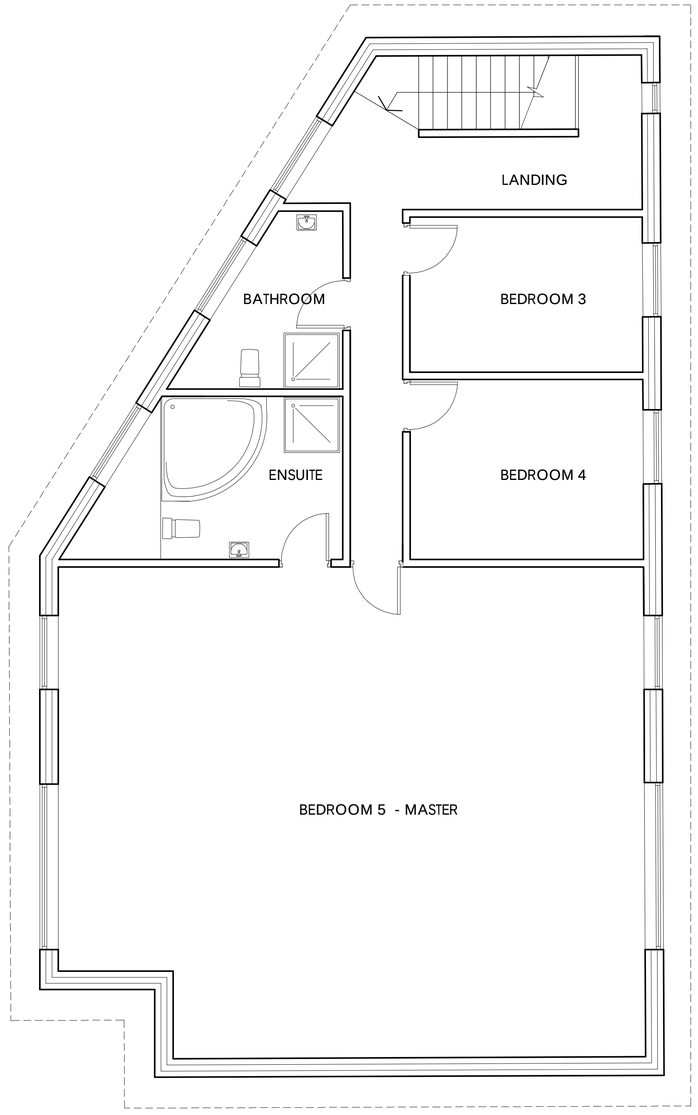

**GROUND FLOOR AS PROPOSED**

0 1m 2m 3m 4m 5m
SCALE



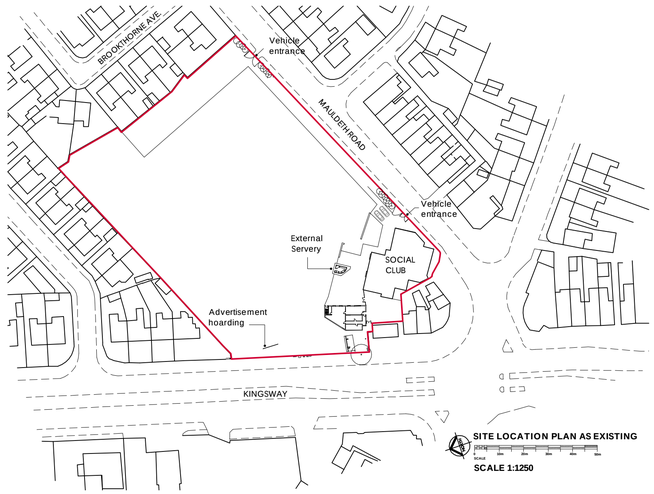

**FIRST FLOOR AS PROPOSED**

0 1m 2m 3m 4m 5m
SCALE




**SECOND FLOOR AS PROPOSED**

0 1m 2m 3m 4m 5m
SCALE




**SITE LOCATION PLAN AS EXISTING**
SCALE 1:1250

NOTE :- Existing plans approved 8.12.2015 - Planning Application 110171 / FO / 2015 / S2.

| Rev | Description | By | Date |
|---|---|---|---|
| | | | |
| | | | |
| | | | |

CORE DESIGN (UK) LIMITED
26 Shaw Road Heaton Moor Stockport SK4 4AE
email architects@core-design.net website www.core-design.net
telephone 0161 443 4000 fax 0161 443 4001

CORE DESIGN

BURNAGE SOCIAL CLUB.
247A Kingsway M19 1AL
for Mr. L. Pepper
PLANS AS EXISTING

| | | | |
|---|---|---|---|
| DRAWN | PAB | DATE | Apr 2018 |
| SCALE | 1:50 @ A1 | REV. | |

DRAWING NO. 18013-101

PDF created with pdfFactory trial version www.pdffactory.com