
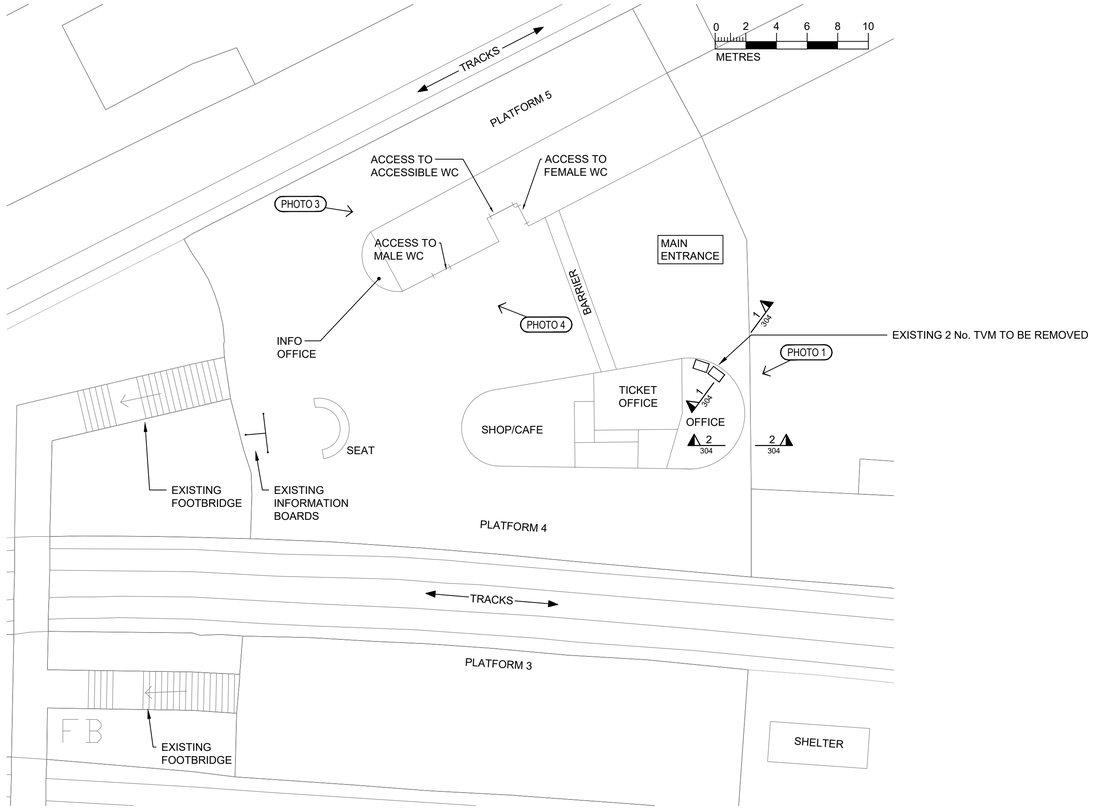


MANCHESTER OXFORD ROAD GENERAL STATION LAYOUT
SCALE 1:200

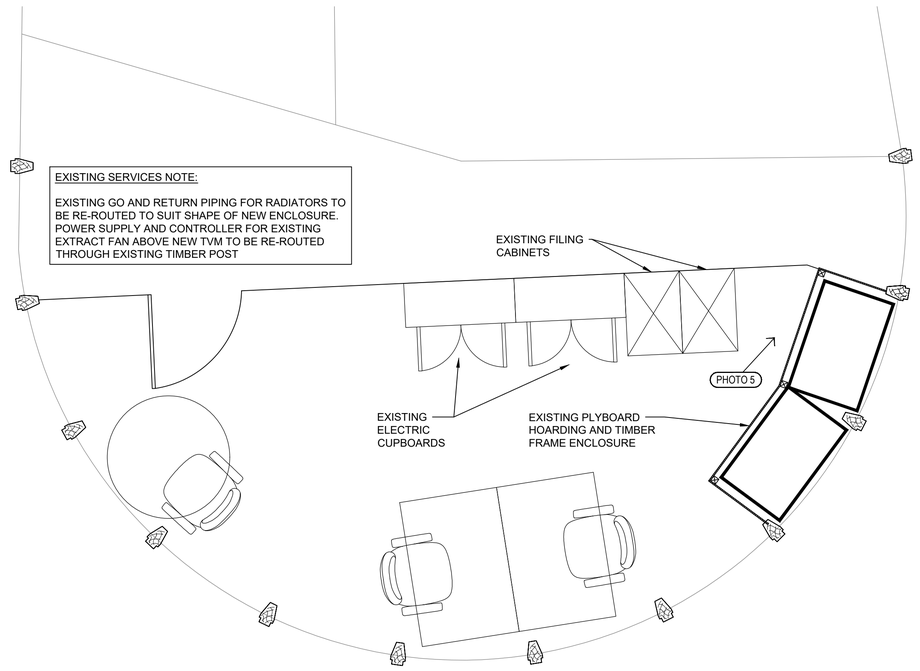

AREA WITHIN OFFICE SHOWING DETAIL OF ENCLOSURE FOR EXISTING TVMS
SCALE 1:25

GENERAL NOTES

1.1. THIS DRAWING IS COPYRIGHT AND SHOULD NOT BE REPRODUCED IN WHOLE OR PART WITHOUT THE WRITTEN CONSENT OF PATRICK PARSONS LTD.
1.2 DO NOT SCALE FROM THIS DRAWING.
1.3. THIS DRAWING SHALL BE READ IN CONJUNCTION WITH ALL M&E, STRUCTURAL & ARCHITECTURAL DRAWINGS AND SPECIFICATIONS. REFERENCE SHALL ALSO BE MADE TO ALL PROJECT SPECIFIC CDM RISK ASSESSMENTS.
1.4 LOCATIONS OF ALL EXISTING SERVICES ON-SITE TO BE CONFIRMED & PROVIDED TO THE ENGINEER PRIOR TO COMMENCEMENT OF WORKS.
1.5 THIS DRAWING IS TO BE READ IN CONJUNCTION WITH ALL RELEVANT PATRICK PARSONS LTD DRAWINGS & SPECIFICATIONS.

NOTES

2.1. FTTC
FTTC AVAILABLE FROM 15th NOV. 2011
CABINET: P13, 100% CAPACITY
DISTANCE: 1.12km

2.2. EXISTING SEATING THAT DOES NOT CONFORM TO NORTHERN'S CURRENT SEATING STANDARD IS TO BE REPLACED WITH NEW AND UPDATED SEATS IN EXISTING LOCATIONS. TO BE CONFIRMED WITH NORTHERN.



PHOTO 1



PHOTO 2



PHOTO 3

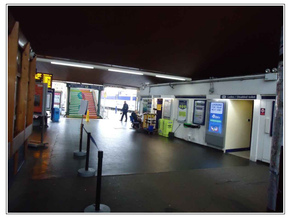


PHOTO 4

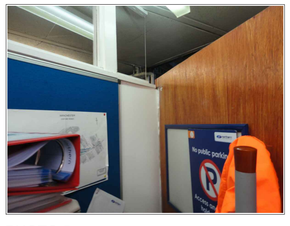



PHOTO 5

MOBILE AVAILABILITY FOR POSTCODE: M1 6FU

PROVIDER	VOICE		3G		4G	
	INDOOR	OUTDOOR	INDOOR	OUTDOOR	INDOOR	OUTDOOR
EE	✓	✓	✓	✓	✓	✓
O2	✓	✓	✓	✓	✓	✓
VODAFONE	✓	✓	✓	✓	✓	✓
THREE	✓	✓	✓	✓	✓	✓

MOBILE COVERAGE


- LIKELY TO HAVE GOOD COVERAGE
- MAY EXPERIENCE SOME PROBLEMS
- RELIABLE SIGNAL UNLIKELY
- YOU SHOULD NOT EXPECT TO RECEIVE A SIGNAL

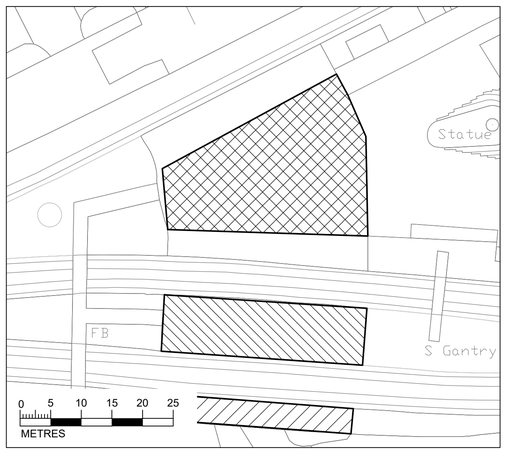


MANCHESTER OXFORD ROAD SITE PLAN
SCALE 1:500

LEGEND

- GENERAL LAYOUT
- LAYOUT 2
- LAYOUT 3

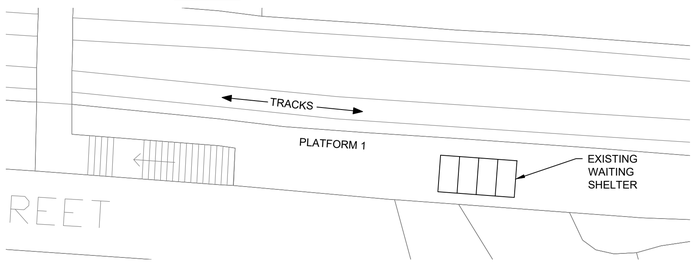

MANCHESTER OXFORD ROAD STATION - LAYOUT 2
SCALE 1:100

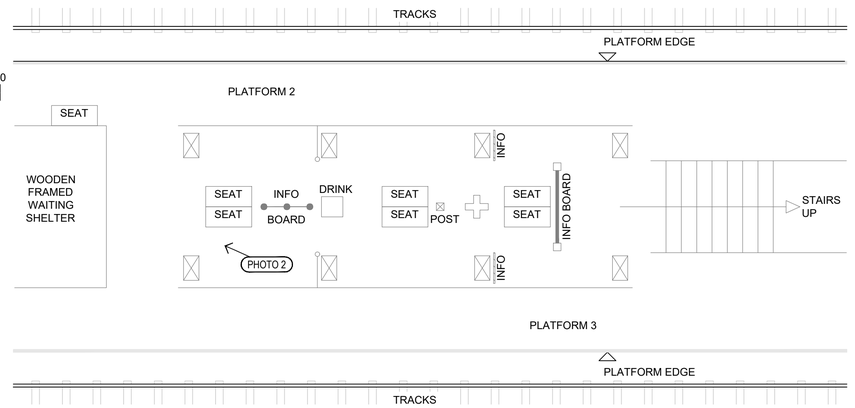

MANCHESTER OXFORD ROAD STATION - LAYOUT 3
SCALE 1:100

Rev.	Amendments	Date	By
P7	EXISTING OFFICE LAYOUT ADDED.	10.11.17	VA
P6	LAYOUT AMENDED.	20.10.17	VA
P5	PHOTO 1 UPDATE, PHOTOS 2 & 3 ADDED	15.09.17	RT
P4	ISSUED FOR INFORMATION	01.09.17	MA
P3	ISSUED FOR INFORMATION	10.07.17	SR
P2	ISSUED FOR INFORMATION	13.03.17	SR
P1	ISSUED FOR COMMENT	10.03.17	SR

Revisions

PATRICK PARSONS
Afton House, First Floor
26 West Nile Street
Glasgow
G1 2PF
United Kingdom
T. +44 (0)141 248 4584
E. info@patrickparsons.co.uk
W. www.patrickparsons.co.uk

Client: northern

Project: MANCHESTER OXFORD ROAD C5-SW

Drawing: EXISTING PLAN

Scales: AS SHOWN — At original size: A1

Drawn: DC — Date: JAN 17 — Checked: MA

Status: INFORMATION

Drawing No.: G17004-F-NCD-300 — Rev.: P7