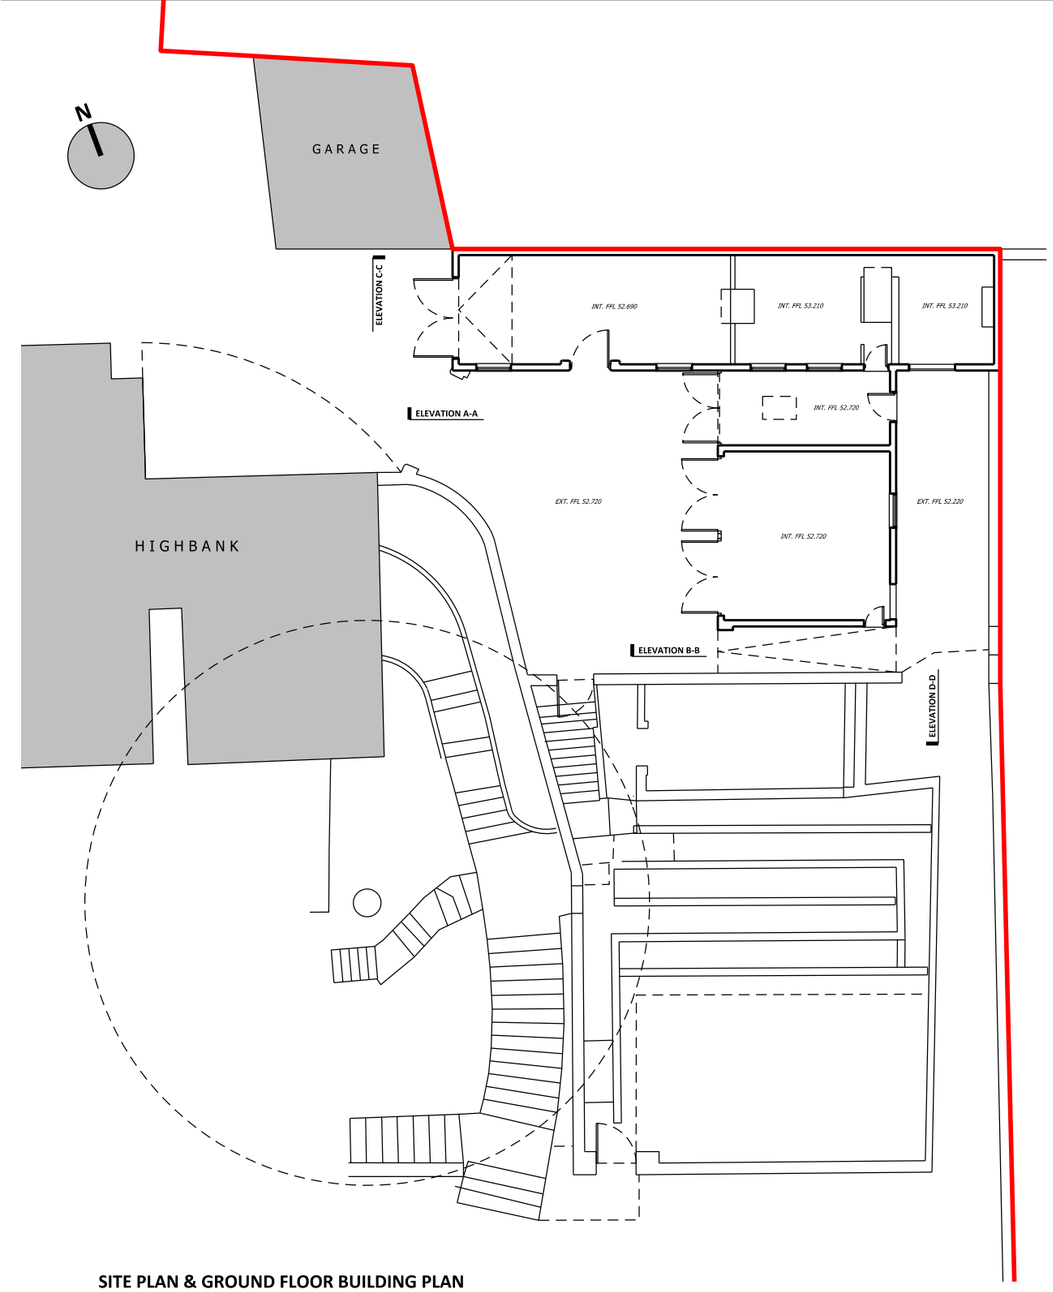

SITE PLAN & GROUND FLOOR BUILDING PLAN

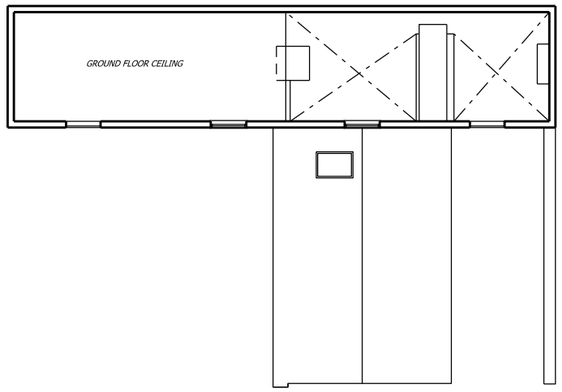

FIRST FLOOR BUILDING PLAN

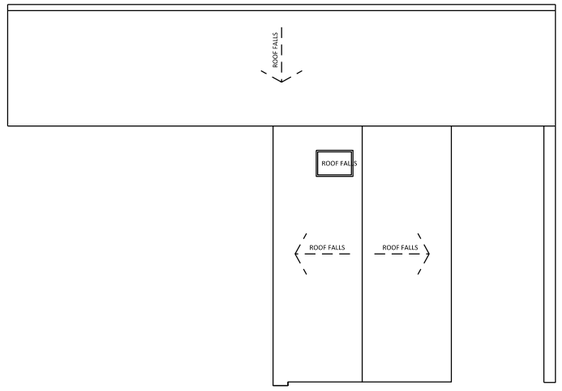

ROOF PLAN

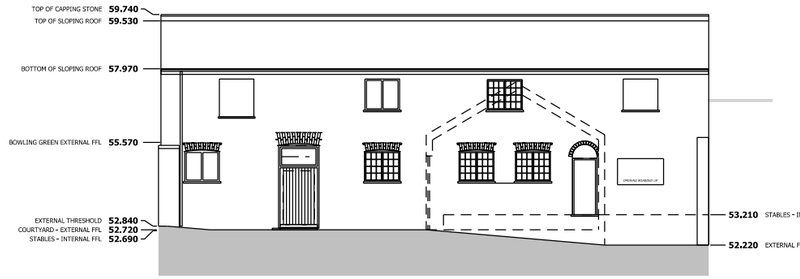

ELEVATION A-A

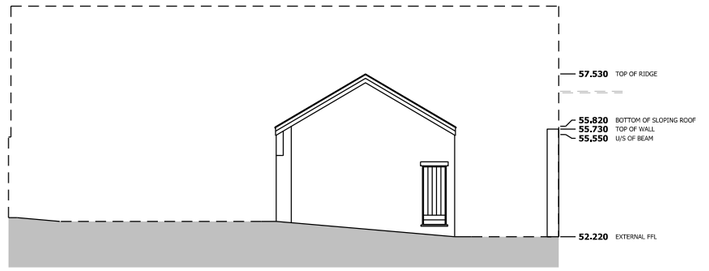

ELEVATION B-B

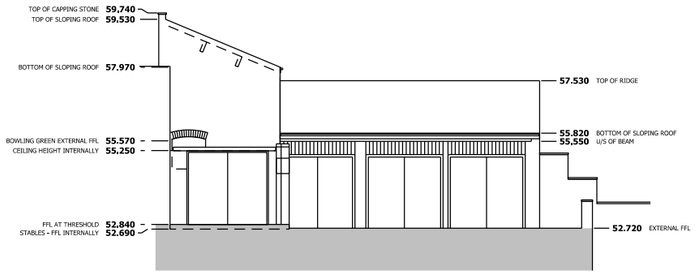

ELEVATION C-C

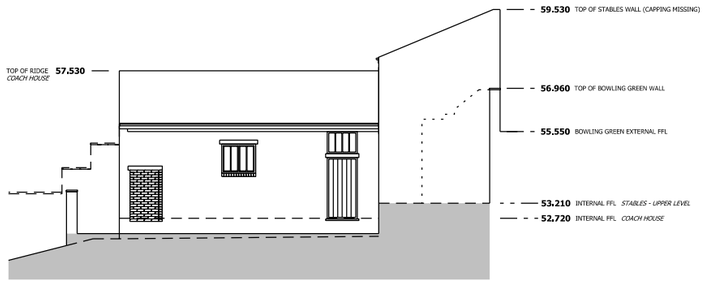

ELEVATION D-D

Do not scale from this drawing - use figured dimensions only.
This design and drawing is the copyright of BB Heritage Studio Ltd and may not be reproduced in any form without prior written consent.
Issue of the drawing does not impart any real or implied copyright licence.

revision / description	date
FIRST ISSUE	

address: The Manchester Bee, Mooring 31, New Islington Marina, Manchester M4 6EA
director: Bernadette Bone ARB RIBACA GradDiplConsAA
phone: 07813 076325
company #: 8862139
web: www.bbheritagestudio.com
email: info@bbheritagestudio.com

project: Highbank, Didsbury
client: Mr & Mrs Vokes
job no.: 0154
drawing title: Existing Stables & Coach House
drawing no.: 0154-AE001 revision
drawing scale: 1:100 @A1