This drawing is protected by copyright and the information contained therein is the property of William McCall.
The drawing must not be copied and the information contained therein may not be used or disclosed without written permission of and in the manner permitted by William McCall.

0 1 2 3 4 5M

Scale 1:50@ A1

0 1 2 3 4 5 6 7 8 9 10M

Scale 1:100@ A1

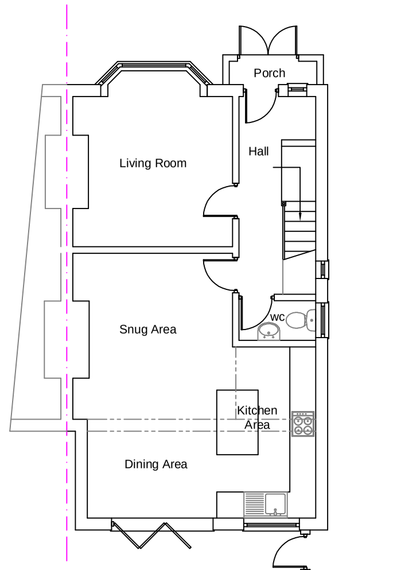

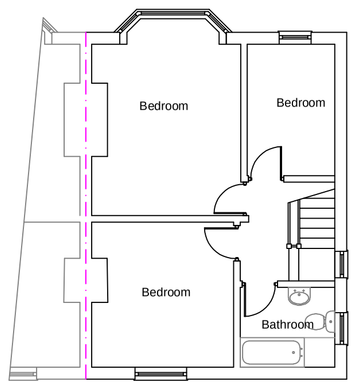

Existing First Floor Plan



Existing Front Elevation

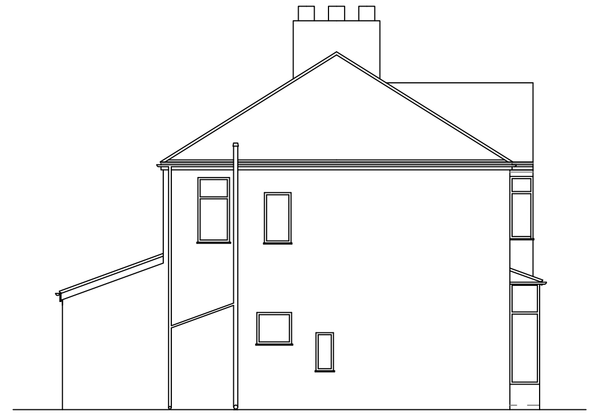

Existing Side Elevation

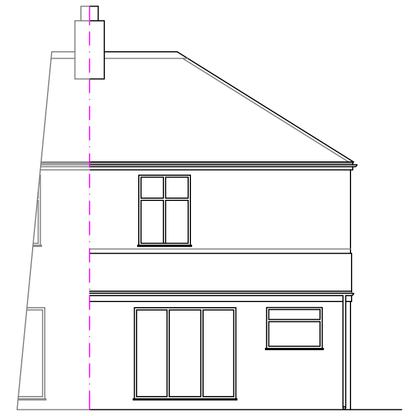

Existing Rear Elevation

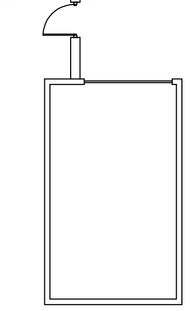

Existing Ground Floor Plan

HIP TO GABLE & DORMER CALCULATIONS

EXISTING ROOF -	62M³
50% OF 62M³ -	31M³
PROPOSED GABLE TRIANGLE -	16M³
PROPOSED DORMER -	14M³
ACTUAL -	30M³



Proposed Front Elevation

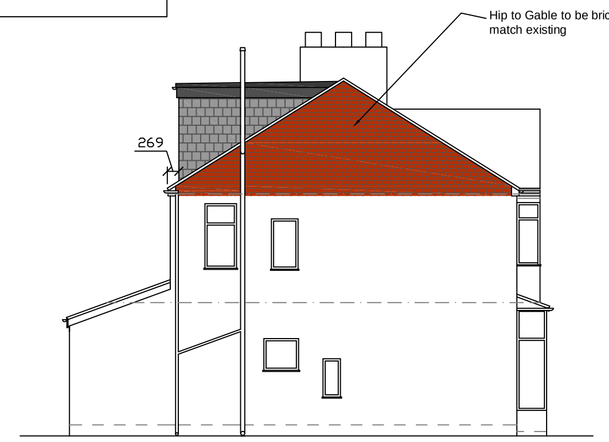

Proposed Side Elevation

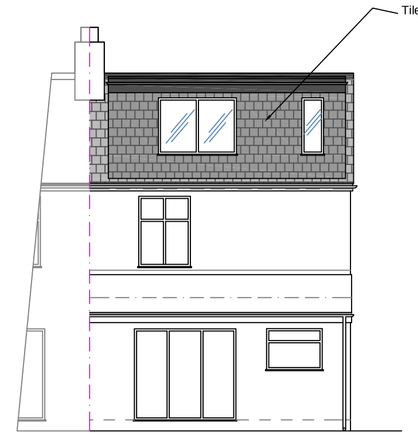

Proposed Rear Elevation

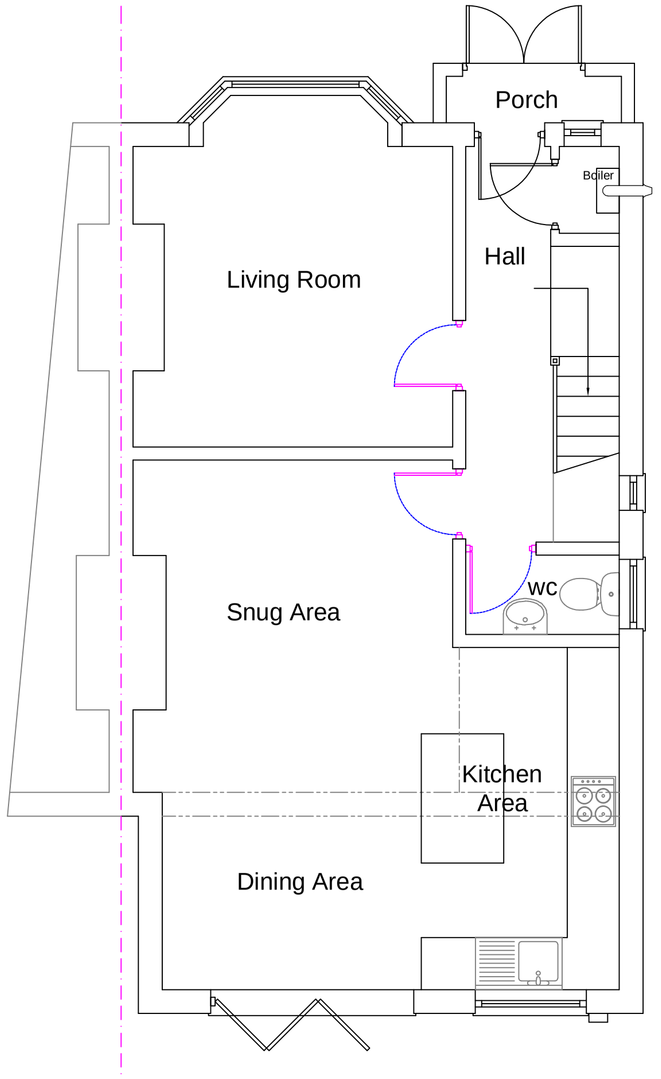

Proposed Ground Floor Plan

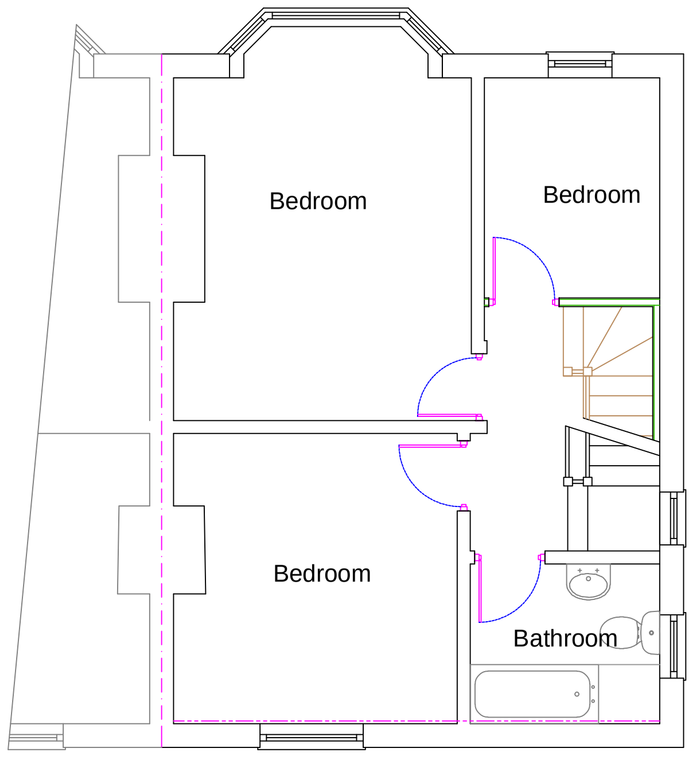

Proposed First Floor Plan

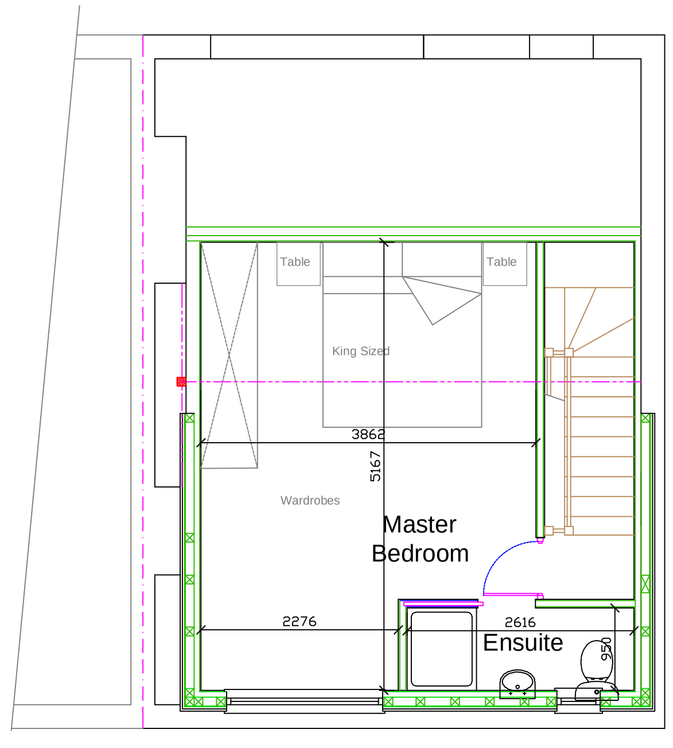

Proposed Attic Floor Plan

Lawful Development Drawing

30 10 17 Rev A
Materials added along with roof calculation in line with planners comments

Project Title :- Proposed Hip to Gable & Dormer Loft Conversion Existing & Proposed Plans & Elevations			
Client :- Mr & Mrs Knowles			
Drwg No :- LD 08 17 157	1 of 2	Date :- Sep'17	Rev :- Rev A
Scale :- 1:100 & 1:50		Drawn:- WSH	Checked :- SCM
Site Address :- 13 Bellwood Road Chorlton Manchester M21 8BS			

The Old Post Room
34 Chew Valley Road
Greenfield
OL3 7DA
Saddleworth
Tel: 01457 871202
www.william-mccall.com | enquiries@william-mccall.com

A1