


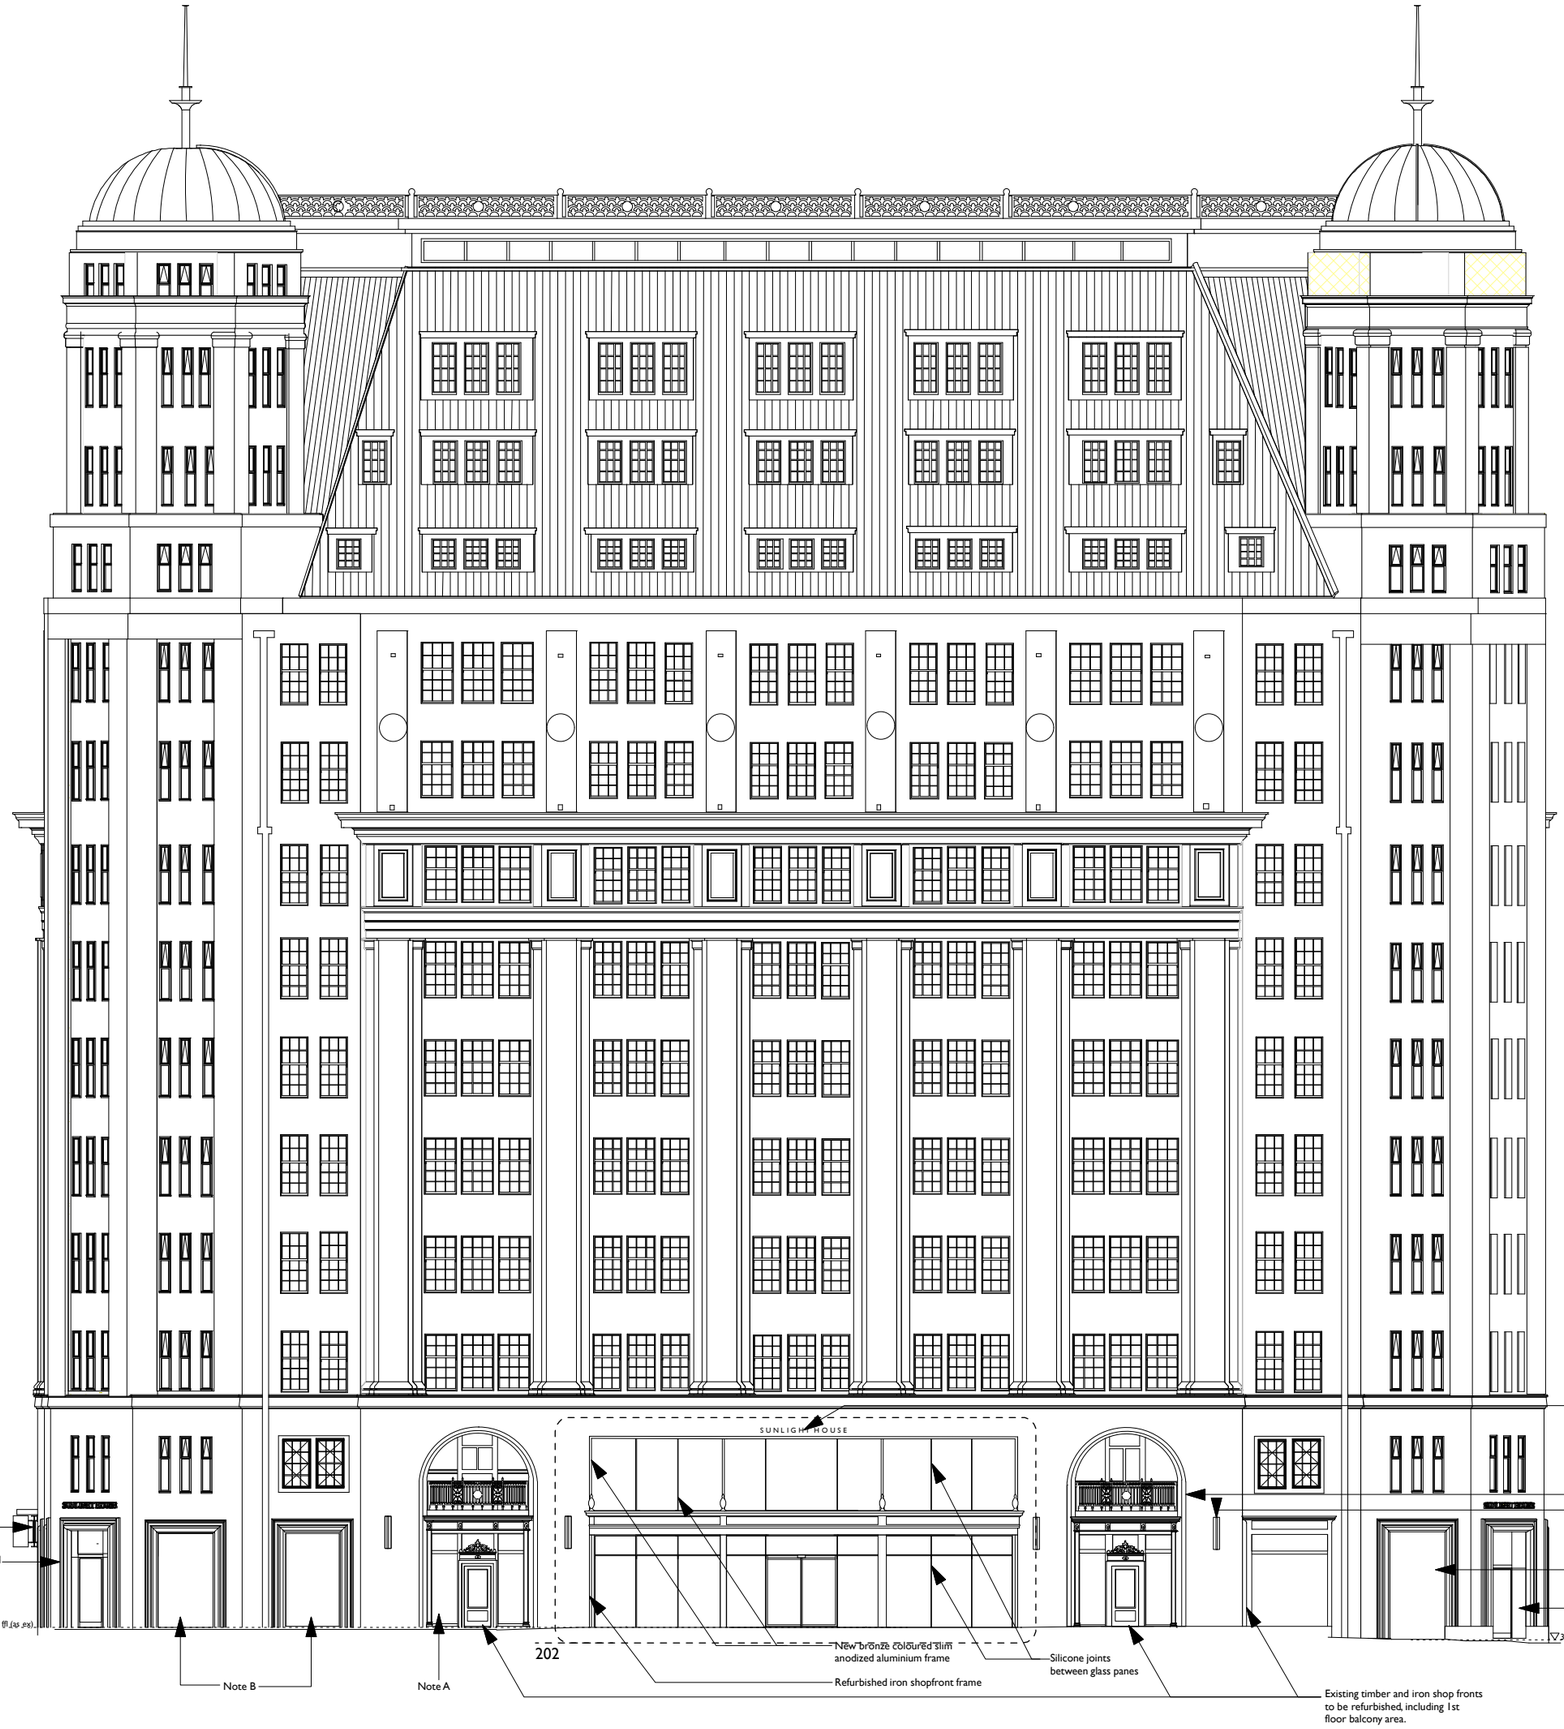

COPYRIGHT OF ATELIER MB LTD
DO NOT SCALE FROM THIS DRAWING
DIMENSIONSTO BE CHECKED ON SITE

Key

- Existing
- Proposed
- Existing To Be Removed - Non Original Fabric
- Existing To Be Removed - Original Fabric
- Drawing reference 1/312 (TBC)

E 14.02.18	Fabric for removal not indicated
D 30.01.18	Bronze cladding omitted. 1st floor windows replaced
C Sept 15	Existing shop front updated.
B Sept 15	Annotations added
A Aug 15	Annotations added

Sunlight House

Little Quay Street
Proposed Elevation

scheme	1538
drwg no.	**P(200)**
rev	E
scale	**1:200@A3 unless labelled**
date first drawn	July 15
drawn	MM

SK *sketch* ***P*** *proposed* ***T*** *tender* ***C*** *construction* ***AB*** *asbuilt*

www.ateliermb.co.uk
t 0161 236 0051
e architect@ateliermb.co.uk

Atelier MB
Urban Architects