

Rear elevation

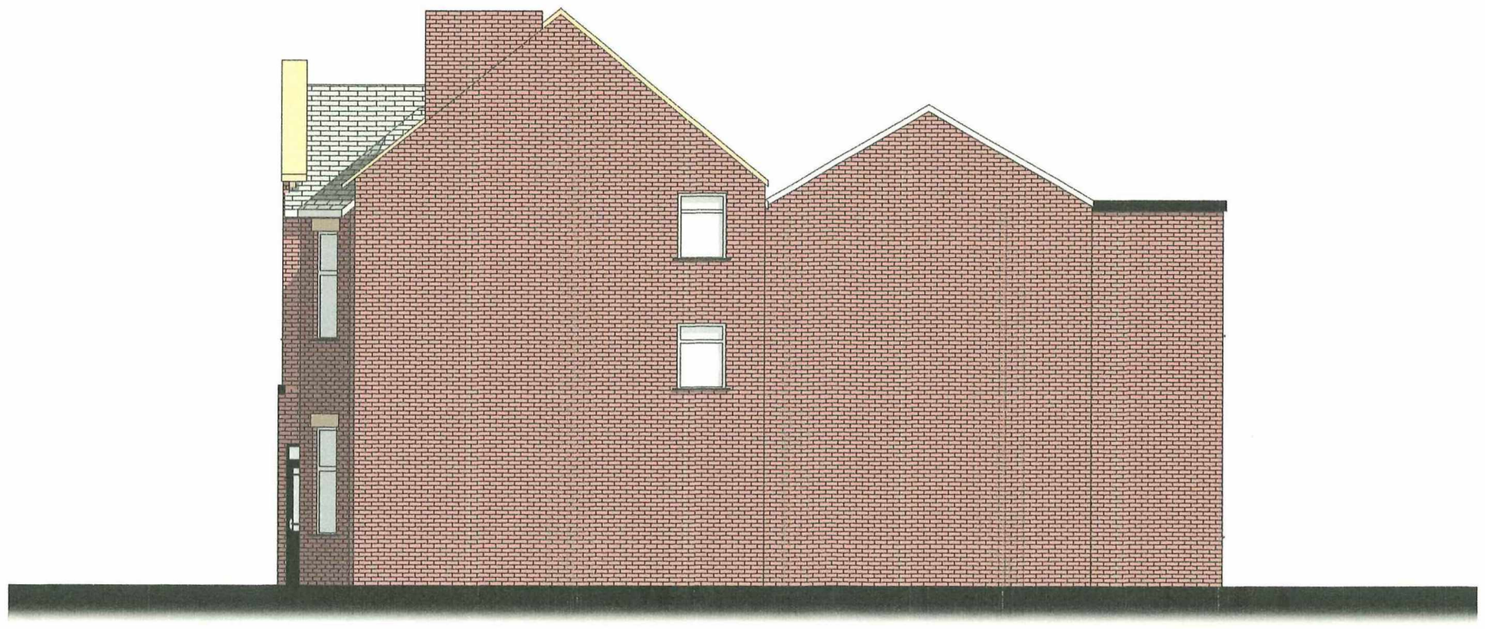

Side_2 elevation

ebrdesigns.com
design • build • manage

250 Church Road
Urmston
Manchester
M41 6HD

t: 0161 641 2533
e: info@ebrdesigns.com
w: www.ebrdesigns.com

Client
**Mr K Ghaffur**

Job Title
**Proposed alterations**
559 Barlow Moor Road
Chorlton
Manchester
M21 8AN

Drawing Title
**Existing elevations_2**

Drawing Status
**planning**

| Drawn by | Date |
|---|---|
| JMR | April 2018 |

Scale
**1:100 @ A3**

| Job Number | Drawing Number |
|---|---|
| ebr/00287 | A0.3 |

| Revision | Description | Date |
|---|---|---|
| | | |

Do not scale. All dimensions to be checked on site prior to fabrication of components or execution of works. This drawing, the design and information contained within are copyright of *ebrdesigns.com* ltd and must not be used or reproduced without express permission. *ebrdesigns.com* ltd shall not be liable if used or reproduced without authorisation.