
NOTE

1. NOT ALL SYMBOLS IN THE LEGEND ARE USED IN EACH SITE LAYOUT.
2. MANHOLES S8 AND F7 TO BE CONSTRUCTED IN ACCORDANCE WITH UU STANDARD DETAILS 1 & 10.
3. RETROSPECTIVE (S102) ADOPTION TO BE SOUGHT FOR NEW SURFACE WATER SEWER IN BARNSTAPLE DRIVE UPON COMPLETION.

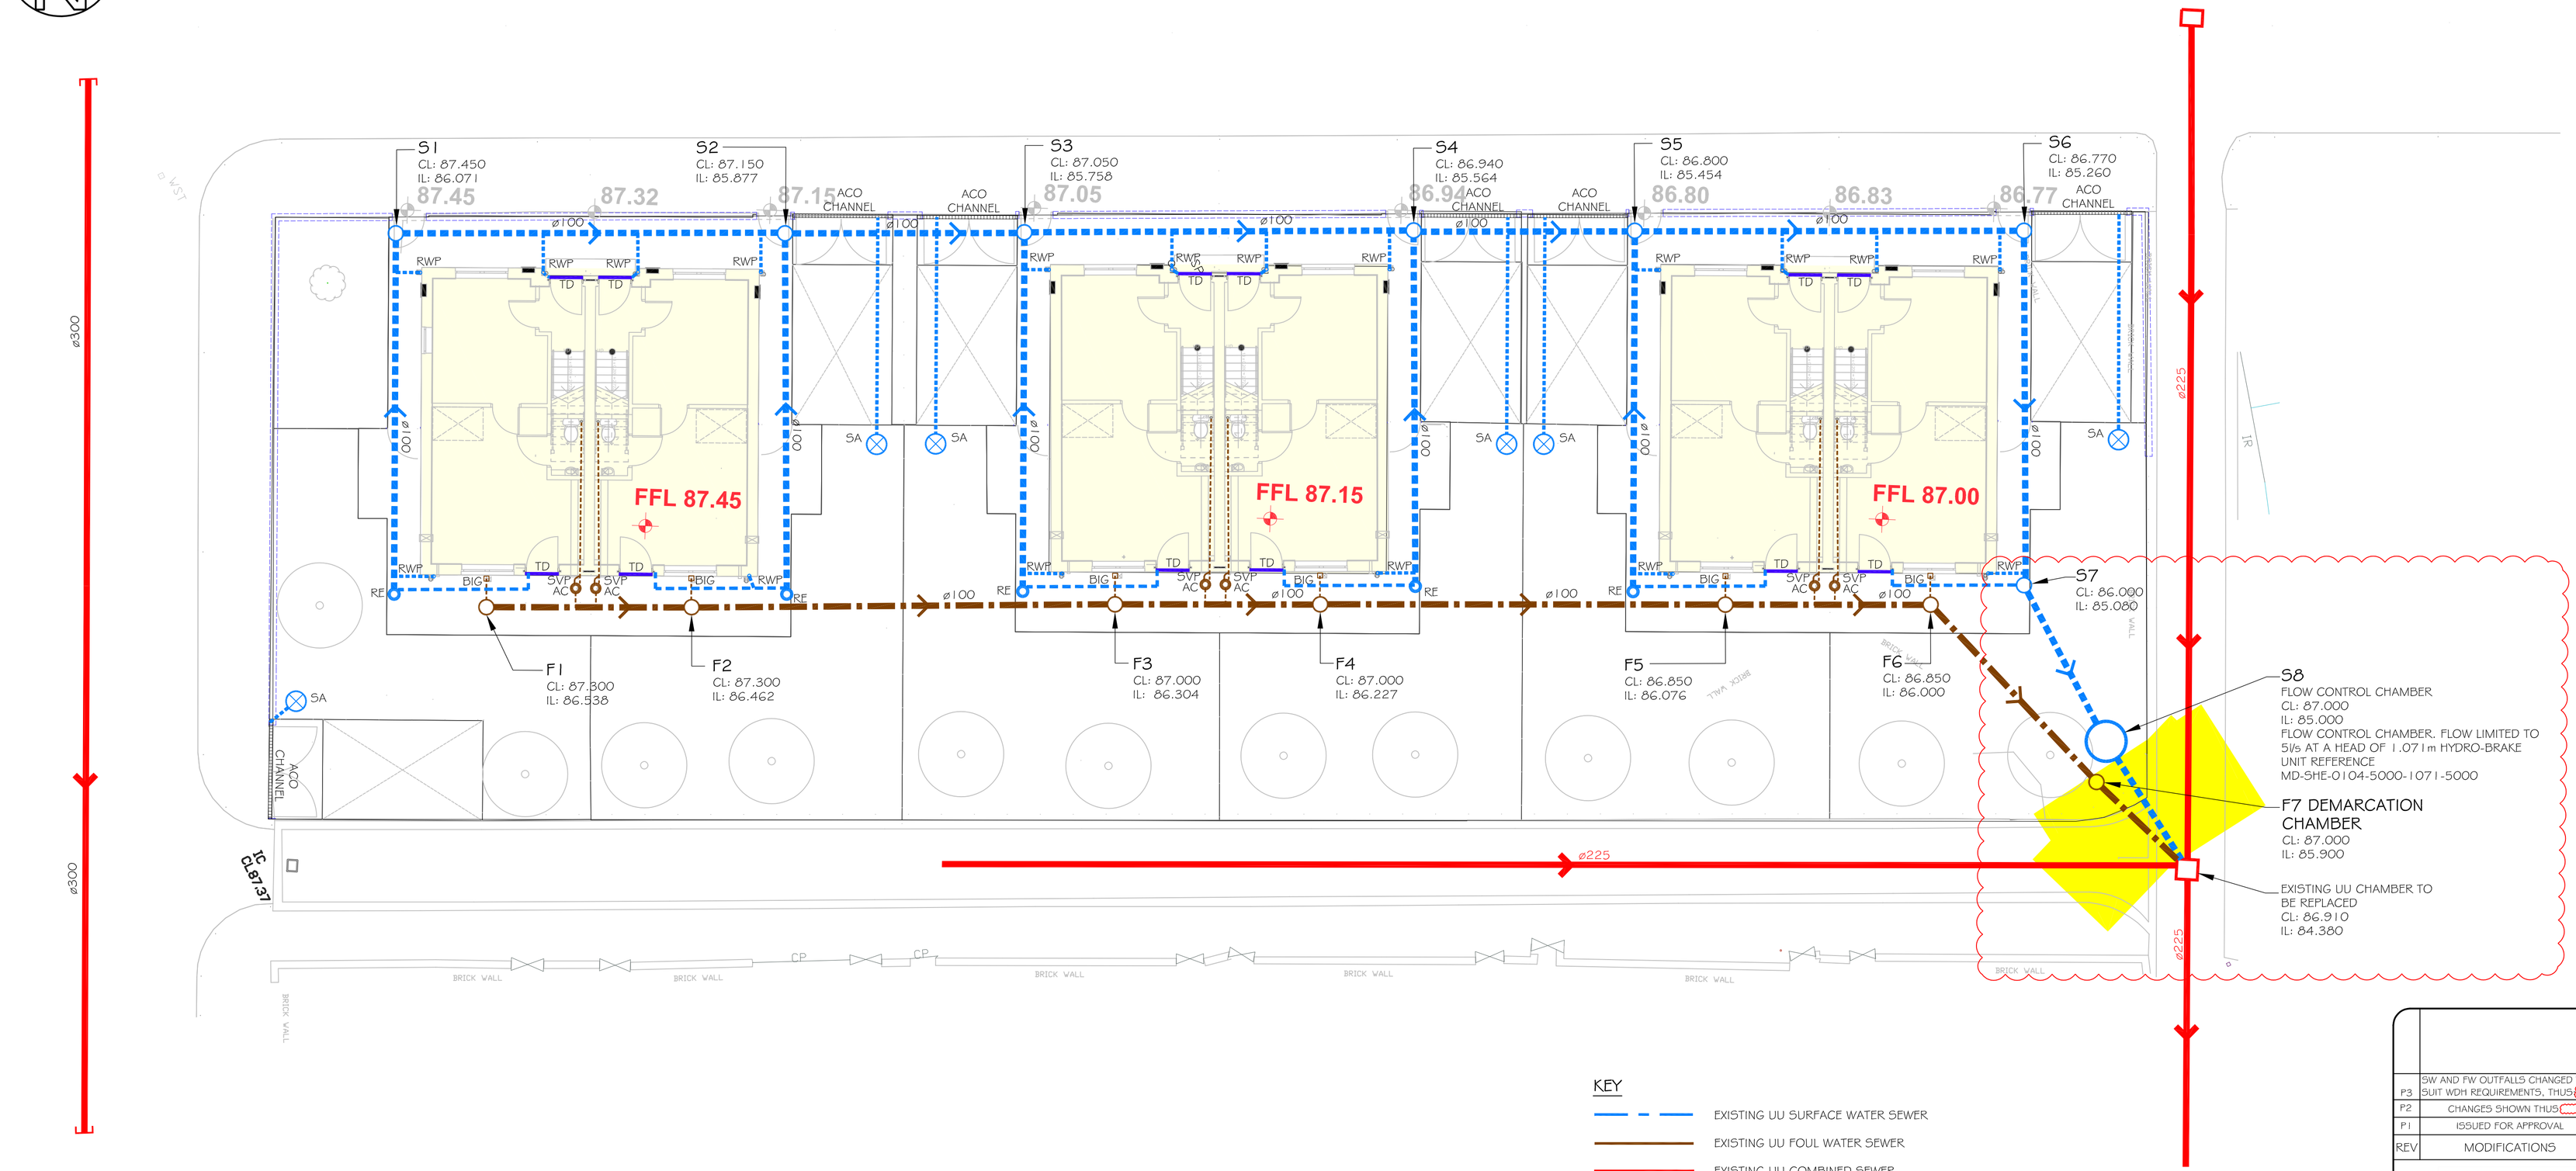

KEY

- EXISTING UU SURFACE WATER SEWER
- EXISTING UU FOUL WATER SEWER
- EXISTING UU COMBINED SEWER
- PRIVATE SURFACE WATER DRAINAGE
- PRIVATE FOUL WATER DRAINAGE
- PRIVATE COMBINED DRAINAGE
- OVERFLOW FROM SOAKAWAY
- NEW ADOPTED SURFACE WATER DRAINAGE / SEWER (3m EASEMENT)
- NEW ADOPTED FOUL WATER DRAINAGE / SEWER (3m EASEMENT)
- RE — RODDING EYE
- SOIL PIPE CONNECTION. REFER TO ARCHITECT'S PLAN FOR VENTING DETAIL
- POLY-PROPYLENE INSPECTION CHAMBER
- PC CONCRETE MANHOLE
- AC — Ø225 ACCESS CHAMBER (SfA TYPE 4)
- BIG* — BACK INLET GULLY
- POROUS DISTRIBUTION PIPE
- 300mm DEEP INFILTRATION BLANKET (BASE LEVEL INDICATED ON PLAN)

DRAWING REFERENCES:

P060-CAU-XX-XX-DR-S-0001 - GENERAL CONSTRUCTION NOTES
P060-CAU-XX-XX-DR-S-0002 - GENERAL DRAINAGE NOTES
P060-CAU-XX-XX-DR-S-0200 - TYPICAL RETAINING WALL DETAILS
P060-CAU-XX-XX-DR-C-5600 - DRAINAGE DETAILS 1 of 3
P060-CAU-XX-XX-DR-C-5601 - DRAINAGE DETAILS 2 of 3
P060-CAU-XX-XX-DR-C-5602 - DRAINAGE DETAILS 3 of 3

REV	MODIFICATIONS	BY	RE	AP	DATE
P3	SW AND FW OUTFALLS CHANGED TO SUIT WDH REQUIREMENTS. THUS	RWG	JS	JS	24.01.18
P2	CHANGES SHOWN THUS	KWG	AS	JS	20.06.17
P1	ISSUED FOR APPROVAL	DRM	AS	JS	10.05.17

Willmott Partnership Homes

PROJECT:
NORTH MANCHESTER NEW BUILD
DOUGLAS STREET, MOSTON

TITLE:
PROPOSED DRAINAGE PLAN

DRAWN BY: DRM	DATE: 08.05.2017	
REVIEWED BY: AS	SCALE @ A1: 1:100	JOB REF: 3025.12
AUTHORISED BY: JES	ISSUE: S2	REVISION: P3

DRAWING NUMBER
P060(D5)-CAU-XX-XX-DR-C-1662

Caulmert
engineering environmental planning
WWW.CAULMERT.COM

Registered Office: InTec, Parc Menai, Bangor, Gwynedd, LL57 4FG Company Registered No: 06716319

©COPYRIGHT CAULMERT LIMITED - NOT TO BE COPIED OR REPRODUCED IN ANY WAY OR FORM WITHOUT PRIOR WRITTEN CONSENT FROM CAULMERT LIMITED