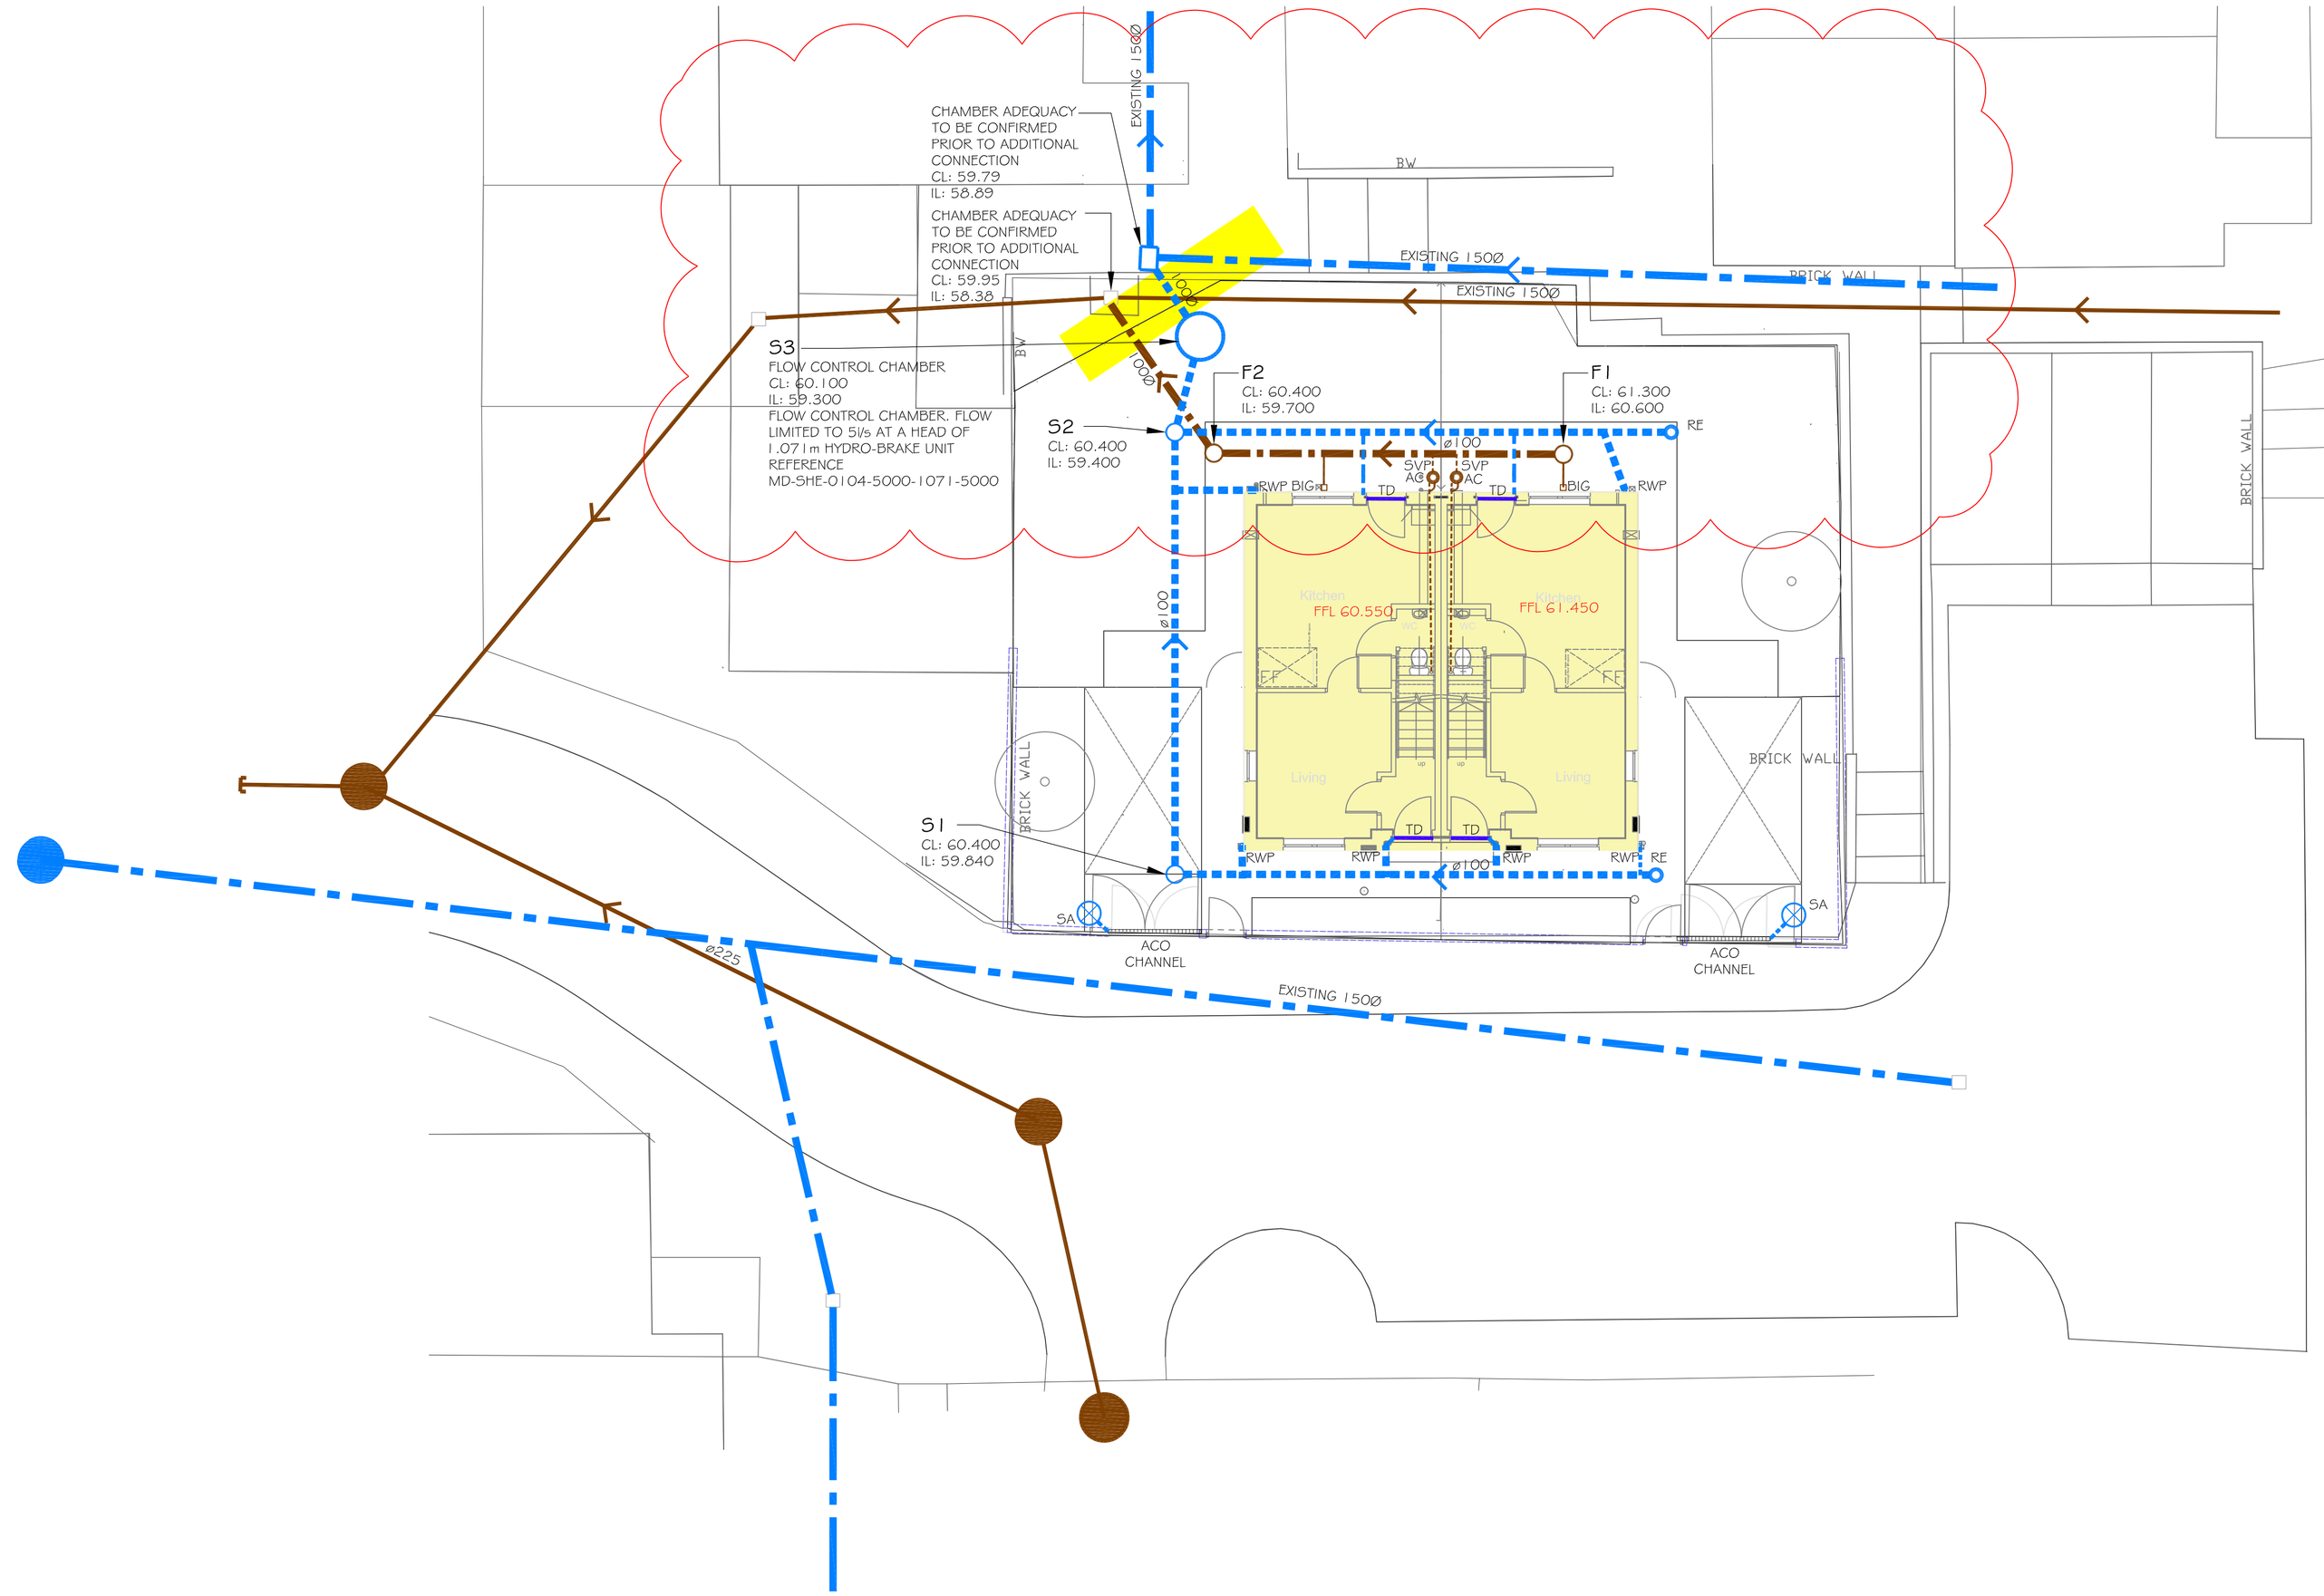


NOTE

1. NOT ALL SYMBOLS IN THE LEGEND ARE USED IN EACH SITE LAYOUT.
2. MANHOLES S3 TO BE CONSTRUCTED IN ACCORDANCE WITH UU STANDARD DETAILS 1 & 10.
3. RETROSPECTIVE (S102) ADOPTION TO BE SOUGHT FOR NEW SURFACE WATER SEWER IN BARNSTAPLE DRIVE UPON COMPLETION.

KEY

- EXISTING UU SURFACE WATER SEWER
- EXISTING UU FOUL WATER SEWER
- EXISTING UU COMBINED SEWER
- PRIVATE SURFACE WATER DRAINAGE
- PRIVATE FOUL WATER DRAINAGE
- PRIVATE COMBINED DRAINAGE
- OVERFLOW FROM SOAKAWAY
- NEW ADOPTED SURFACE WATER DRAINAGE / SEWER (3m EASEMENT)
- NEW ADOPTED FOUL WATER DRAINAGE / SEWER (3m EASEMENT)
- RE — RODDING EYE
- SOIL PIPE CONNECTION. REFER TO ARCHITECT'S PLAN FOR VENTING DETAIL
- POLY-PROPYLENE INSPECTION CHAMBER
- PC CONCRETE MANHOLE
- AC — Ø225 ACCESS CHAMBER (SfA TYPE 4)
- BIG — BACK INLET GULLY
- POROUS DISTRIBUTION PIPE
- 300mm DEEP INFILTRATION BLANKET (BASE LEVEL INDICATED ON PLAN)
- RWP — RAINWATER PIPE AND GULLY CONNECTION

DRAWING REFERENCES:

P060-CAU-XX-XX-DR-S-0001 - GENERAL CONSTRUCTION NOTES
P060-CAU-XX-XX-DR-S-0002 - GENERAL DRAINAGE NOTES
P060-CAU-XX-XX-DR-S-0200 - TYPICAL RETAINING WALL DETAILS
P060-CAU-XX-XX-DR-C-5600 - DRAINAGE DETAILS 1 of 3
P060-CAU-XX-XX-DR-C-5601 - DRAINAGE DETAILS 2 of 3
P060-CAU-XX-XX-DR-C-5602 - DRAINAGE DETAILS 3 of 3

REV	MODIFICATIONS	BY	RE	AP	DATE
P4	SW AND FW OUTFALLS CHANGED TO SUIT WDH REQUIREMENTS, THUS:	RWG	JS	JS	24.01.18
P3	CHANGES SHOWN THUS:	RWG	JS	JS	08.01.18
P2	CHANGES SHOWN THUS:	RWG	AS	JS	20.06.17
P1	ISSUED FOR APPROVAL	DRM	AS	JS	10.05.17

Willmott Partnership Homes

PROJECT:
NORTH MANCHESTER NEW BUILD
BARNSTAPLE DRIVE, COLLYHURST

TITLE:
PROPOSED DRAINAGE LAYOUT

DRAWN BY	DATE	
DRM	08.05.2017	
REVIEWED BY: AS	SCALE @ A1: 1:100	JOB REF: 3025.06
AUTHORISED BY: JES	ISSUE: S2	REVISION: P4

DRAWING NUMBER
P060(BD)-CAU-XX-XX-DR-C-1660

Caulmert
engineering environmental planning
WWW.CAULMERT.COM

Registered Office: Inf6c, Parc Menai, Bangor, Gwynedd, LL57 4FG Company Registered No: 06716319

©COPYRIGHT CAULMERT LIMITED - NOT TO BE COPIED OR REPRODUCED IN ANY WAY OR FORM WITHOUT PRIOR WRITTEN CONSENT FROM CAULMERT LIMITED