


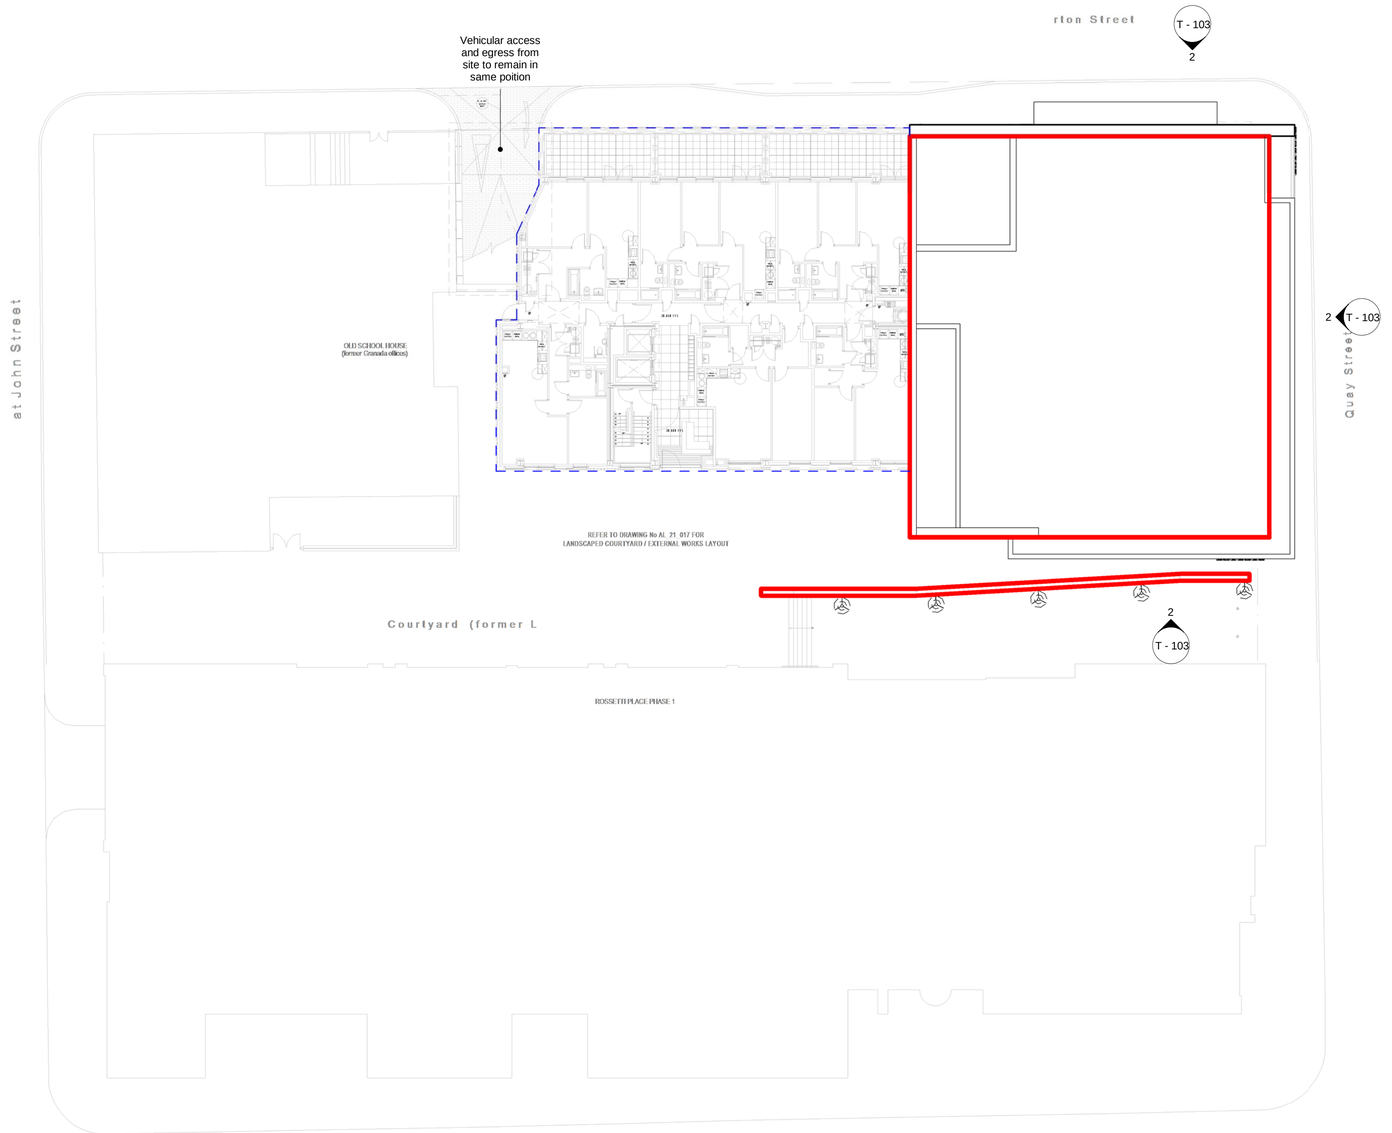

notes

1. DO NOT SCALE FROM THIS DRAWING - USE FIGURED DIMENSIONS ONLY.
2. TO BE READ IN CONJUNCTION WITH ALL OTHER CONSULTANTS / SPECIALISTS DRAWINGS. REPORT ANY DISCREPANCIES BEFORE AFFECTED WORK COMMENCES.
3. ALL SETTING OUT DIMENSIONS TO BE CHECKED ON SITE BY CONTRACTOR BEFORE WORK COMMENCES.

TENDER

revisions		date: issue by; check
A	Updates made to existing facade elevations to reflect existing Autocad Drawings	21.02.218 OT SK

Boundary & Ownership line

Site Ownership Line

Site Boundary Line

client: Orchard Street investment Management LLP

project: Bauhaus

drawing title: Site Boundary Plan

drawing number: **017109_T - 101**

revision: A

drawing status: Tender

scale: As indicated @ A1

date: 10/07/2017

drawn by: OT

checked by: LM

seven architecture

seven architecture offices at :

61 Oxford Street, **MANCHESTER,** M1 6EQ
t : 0161 236 5655

Clarendon House, Victoria Avenue, **HARROGATE,** North Yorks, HG1 1DY
t : 01423 709 807

24 Greville Street, **LONDON**, EC1N 8SS
t : 0203 036 0691

Galeri 6, Doc Victoria, **CAERNARFON,** Gwynedd, LL55 1SQ
t: 01286 685 253

www.sevenarchitecture.co.uk