PURPOSE OF ISSUE	PLANNING


Do not scale from this drawing. All information should be checked by the contractor on site before commencing work. Any discrepancies should be reported to the architect immediately. All rights are reserved and are not transferable. Unauthorised reproductions of this drawing are not permitted.




PROPOSED FRONT ELEVATION




PROPOSED REAR ELEVATION

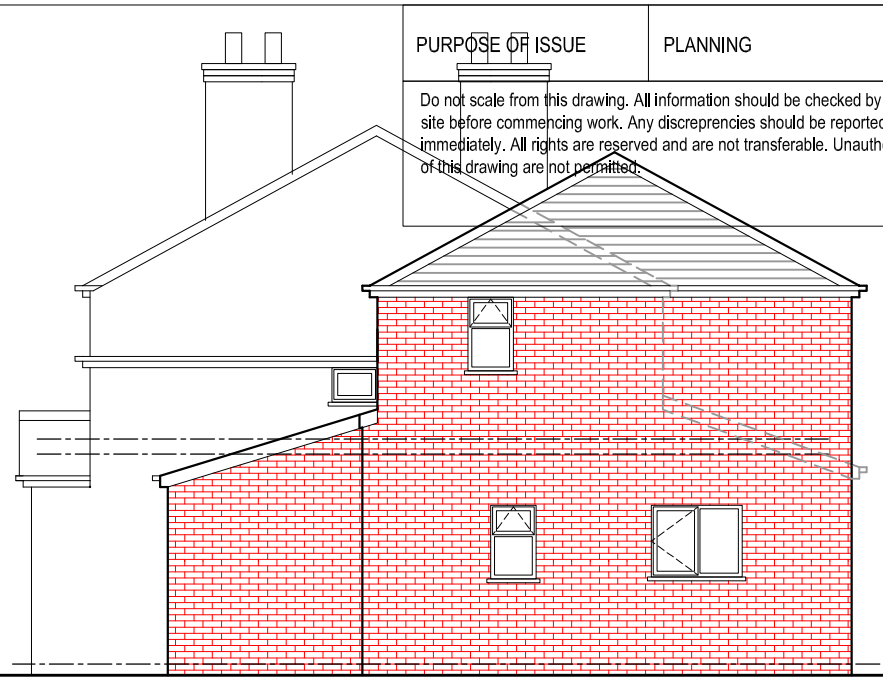


PROPOSED SIDE ELEVATION

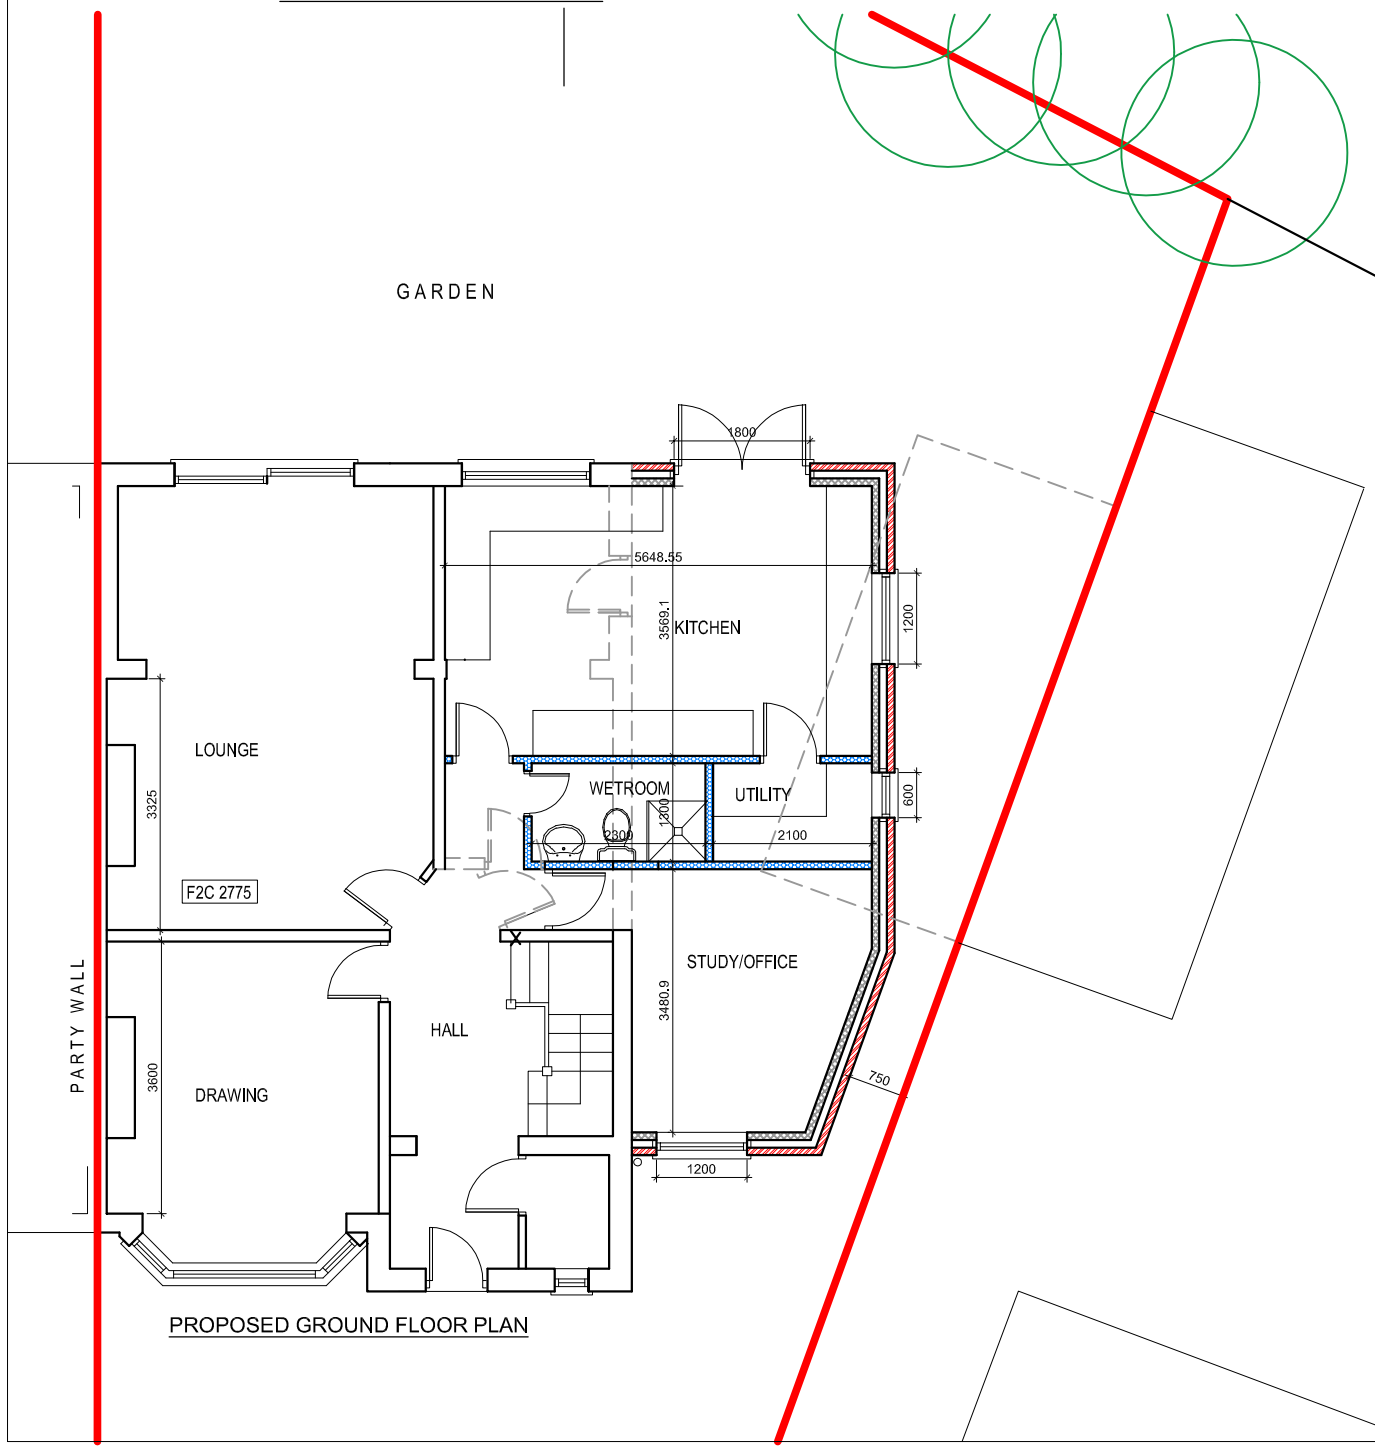

PROPOSED GROUND FLOOR PLAN

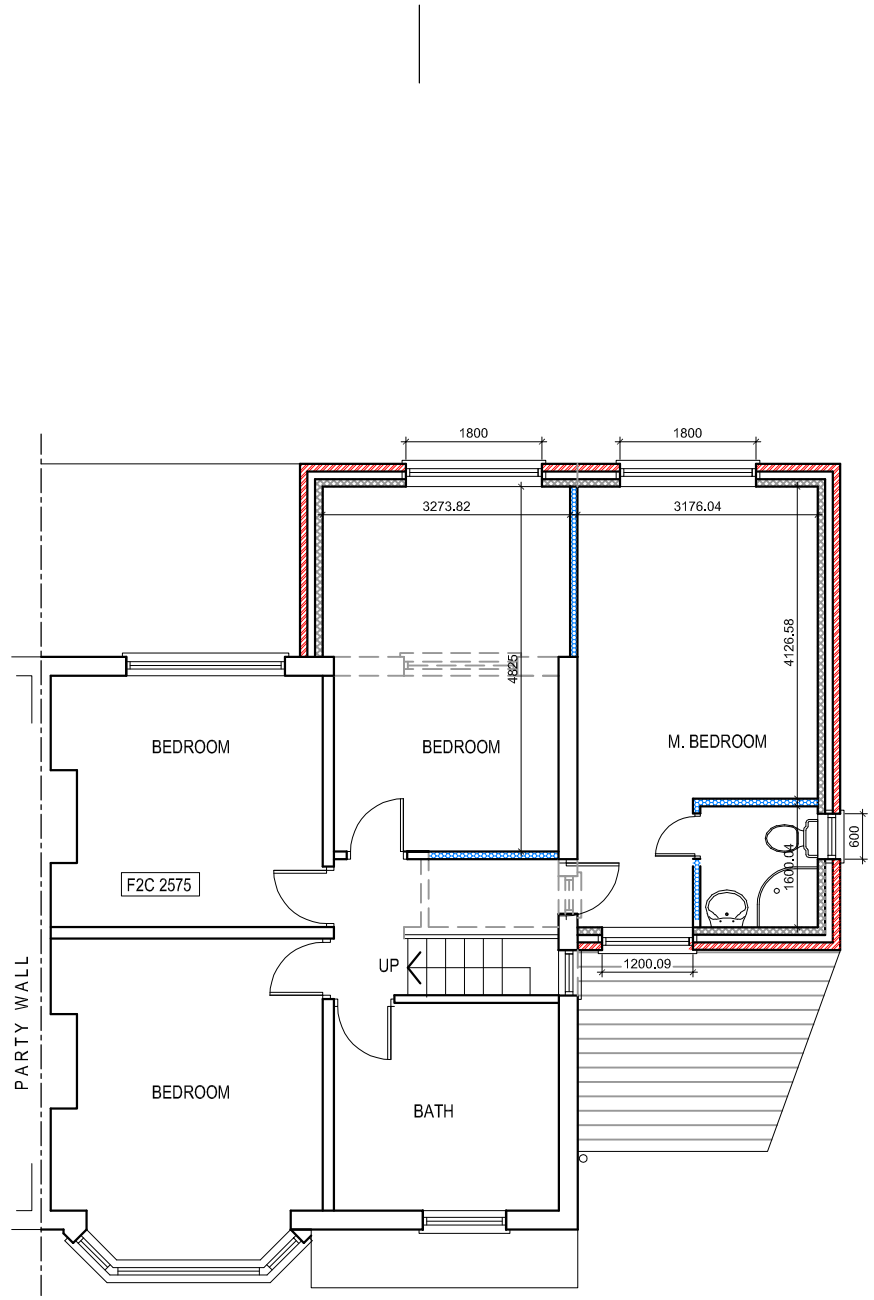

PROPOSED FIRST FLOOR PLAN

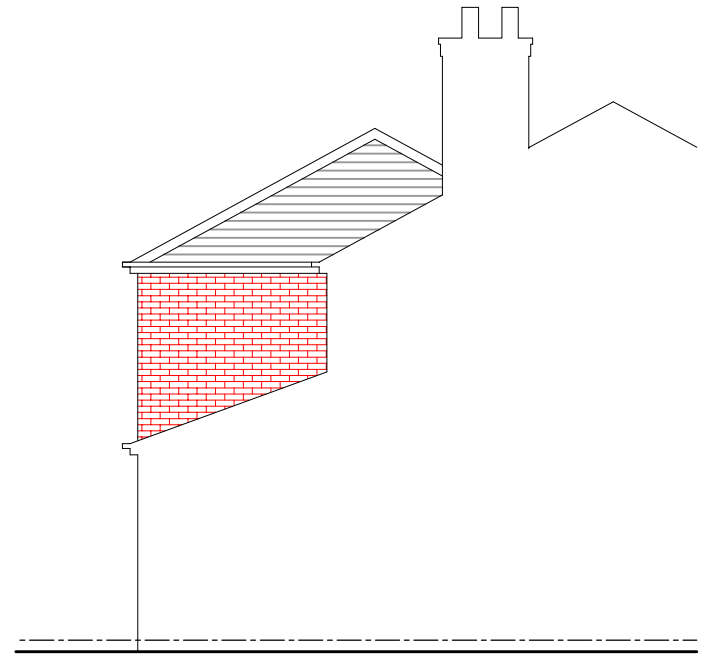

PROPOSED SIDE ELEVATION

103, Kingsfield Drive,
Didsbury

Mr. H Bashir

DRAWING TITLE
Proposed Plan

JOB No	DRAWING No	
-	NA-P02	
SCALE	DATE	REVISION
1:100@A3	Mar. 2018	-

t: 0782 895 3405
e: niamat@hotmail.co.uk

na design