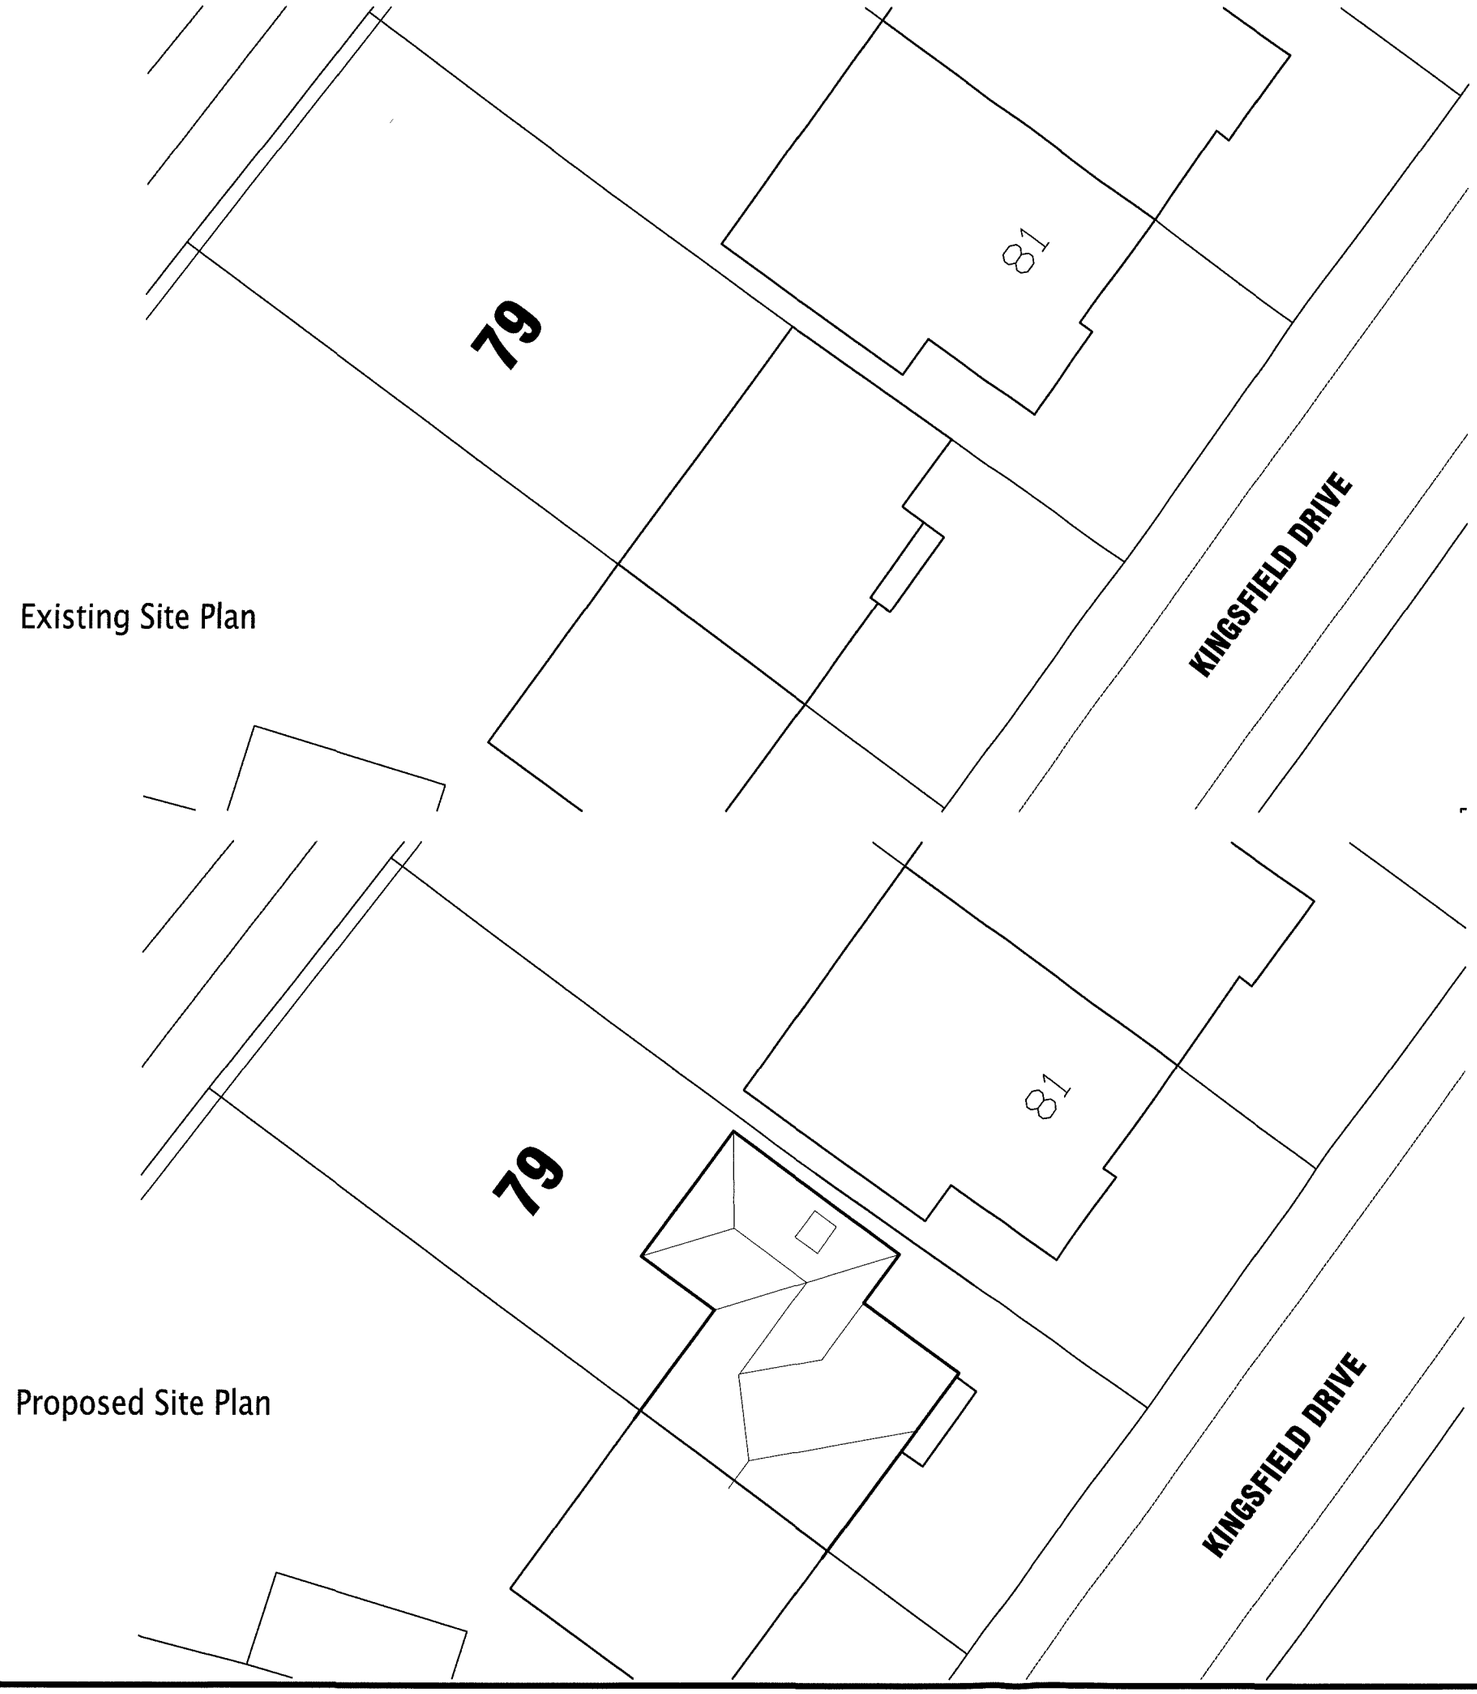


Existing Site Plan

Proposed Site Plan

Project

Alterations and Extension
79 Kingsfield Drive
Didsbury
M20 6HX

Title

Existing Site Plan
Proposed Site Plan

Rev	Date	Revision

Scale	1:200 @ A3
Date	February 2018
Ref	79.KD

Drg No
79.KD.08

Rev