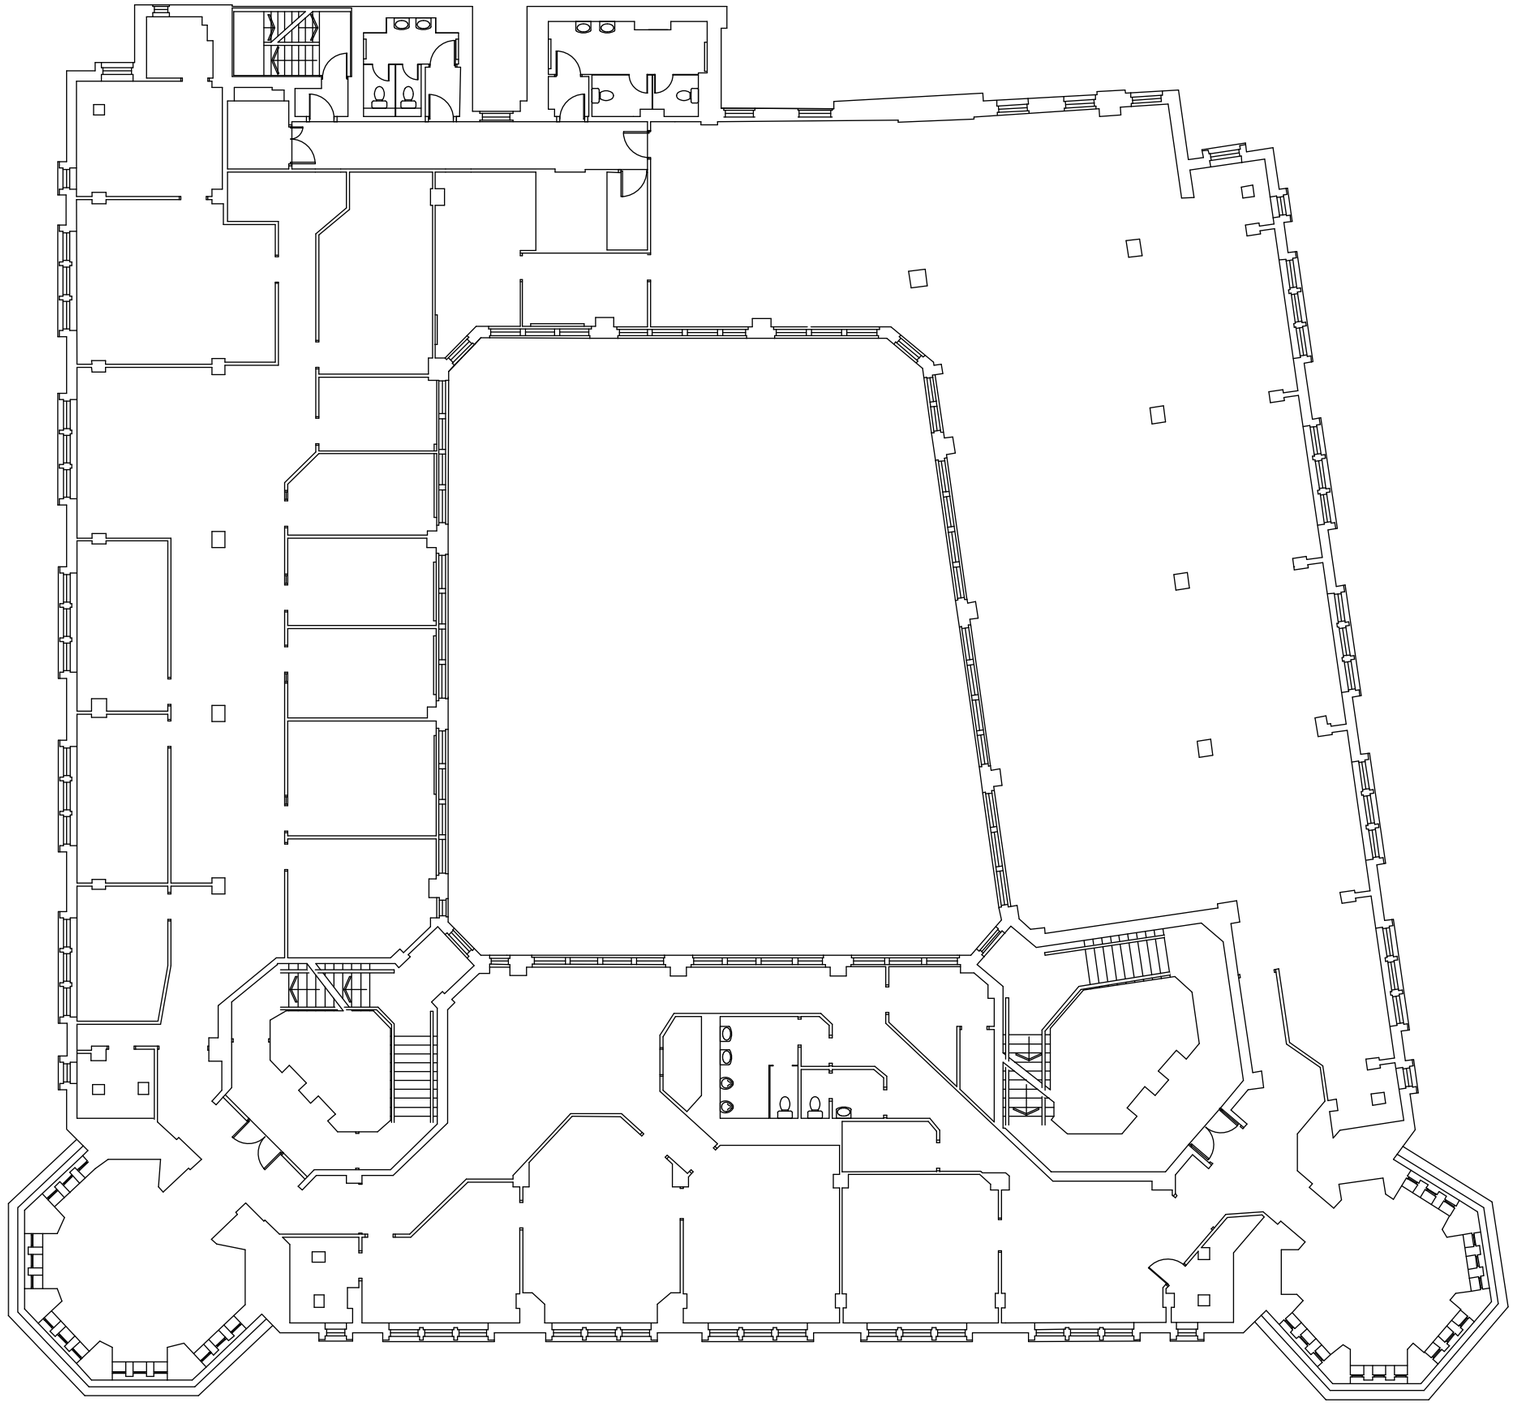


COPYRIGHT OF ATELIER MB LTD
DO NOT SCALE FROM THIS DRAWING
DIMENSIONSTO BE CHECKED ON SITE

A	Altered following
27 May 15	site check

Sunlight House

Eleventh Floor Plan
Existing

scheme	1538
drwg no.	**E(111)**
rev	A
scale	**1:200@A3**
date first drawn	May 15
drawn	MM

SK *sketch* ***P*** *proposed* ***T*** *tender* ***C*** *construction* ***AB*** *asbuilt*

www.ateliermb.co.uk
t 0161 236 0051
e architect@ateliermb.co.uk

Atelier MB
Urban Architects