Existing Ground Floor Plan



0 50cm 1m 2m 3m 4m 5m


© COPYRIGHT This drawing is protected by copyright, it may not be reproduced in any form or by any means for any purpose, without gaining written permission from Butterfield Architecture.
NOTES This drawing is to be read in conjunction with all relevant Butterfield Architecture, Structural Engineer's, Service Engineer's, and Subcontractor drawings.
Review all drawings and report any discrepancies to Butterfield Architecture prior to consulting.
Do not scale from this drawing. All dimensions and levels including any abutment to existing structures to be checked on site prior to commencemen. All dimensions in millimeters unless stated otherwise.
Work from figured dimensions only.
No deviation from details shown on this drawing is allowed without Butterfield Architecture prior permission in writing.
All work to be carried out in accordance with British Standard Codes of Practice, Statutory requirements and the Contract Documents.

CLIENT ADDRESS	Mr Donough Holohan 10 Crossland Road Chorlton Manchester M21 9DG	SCALE	1:1000 @ A3 see scale bar
		ISSUE	Planning
		DATE	21/03/2017
PROJECT TITLE	Proposed remodel		Existing Location Plan
PROJECT ADDRESS	10 Crossland Road Chorlton Manchester M21 9DG		

BUTTERFIELD
ARCHITECTURE
ARCHITECTURE \ INTERIORS \ PROJECT MANAGEMENT
E \ PAULA@BUTTERFIELDARCHITECTURE.CO.UK
M \ +44 (0) 7779302856
W \ BUTTERFIELDARCHITECTURE.CO.UK
102 ROSENEATH RD, URMSTON, MANCHESTER, M41 5AZ

Notes	REVISION	DWG NO	JOB NO
		2158/EX/ LocPL	2158

Existing Ground Floor Plan

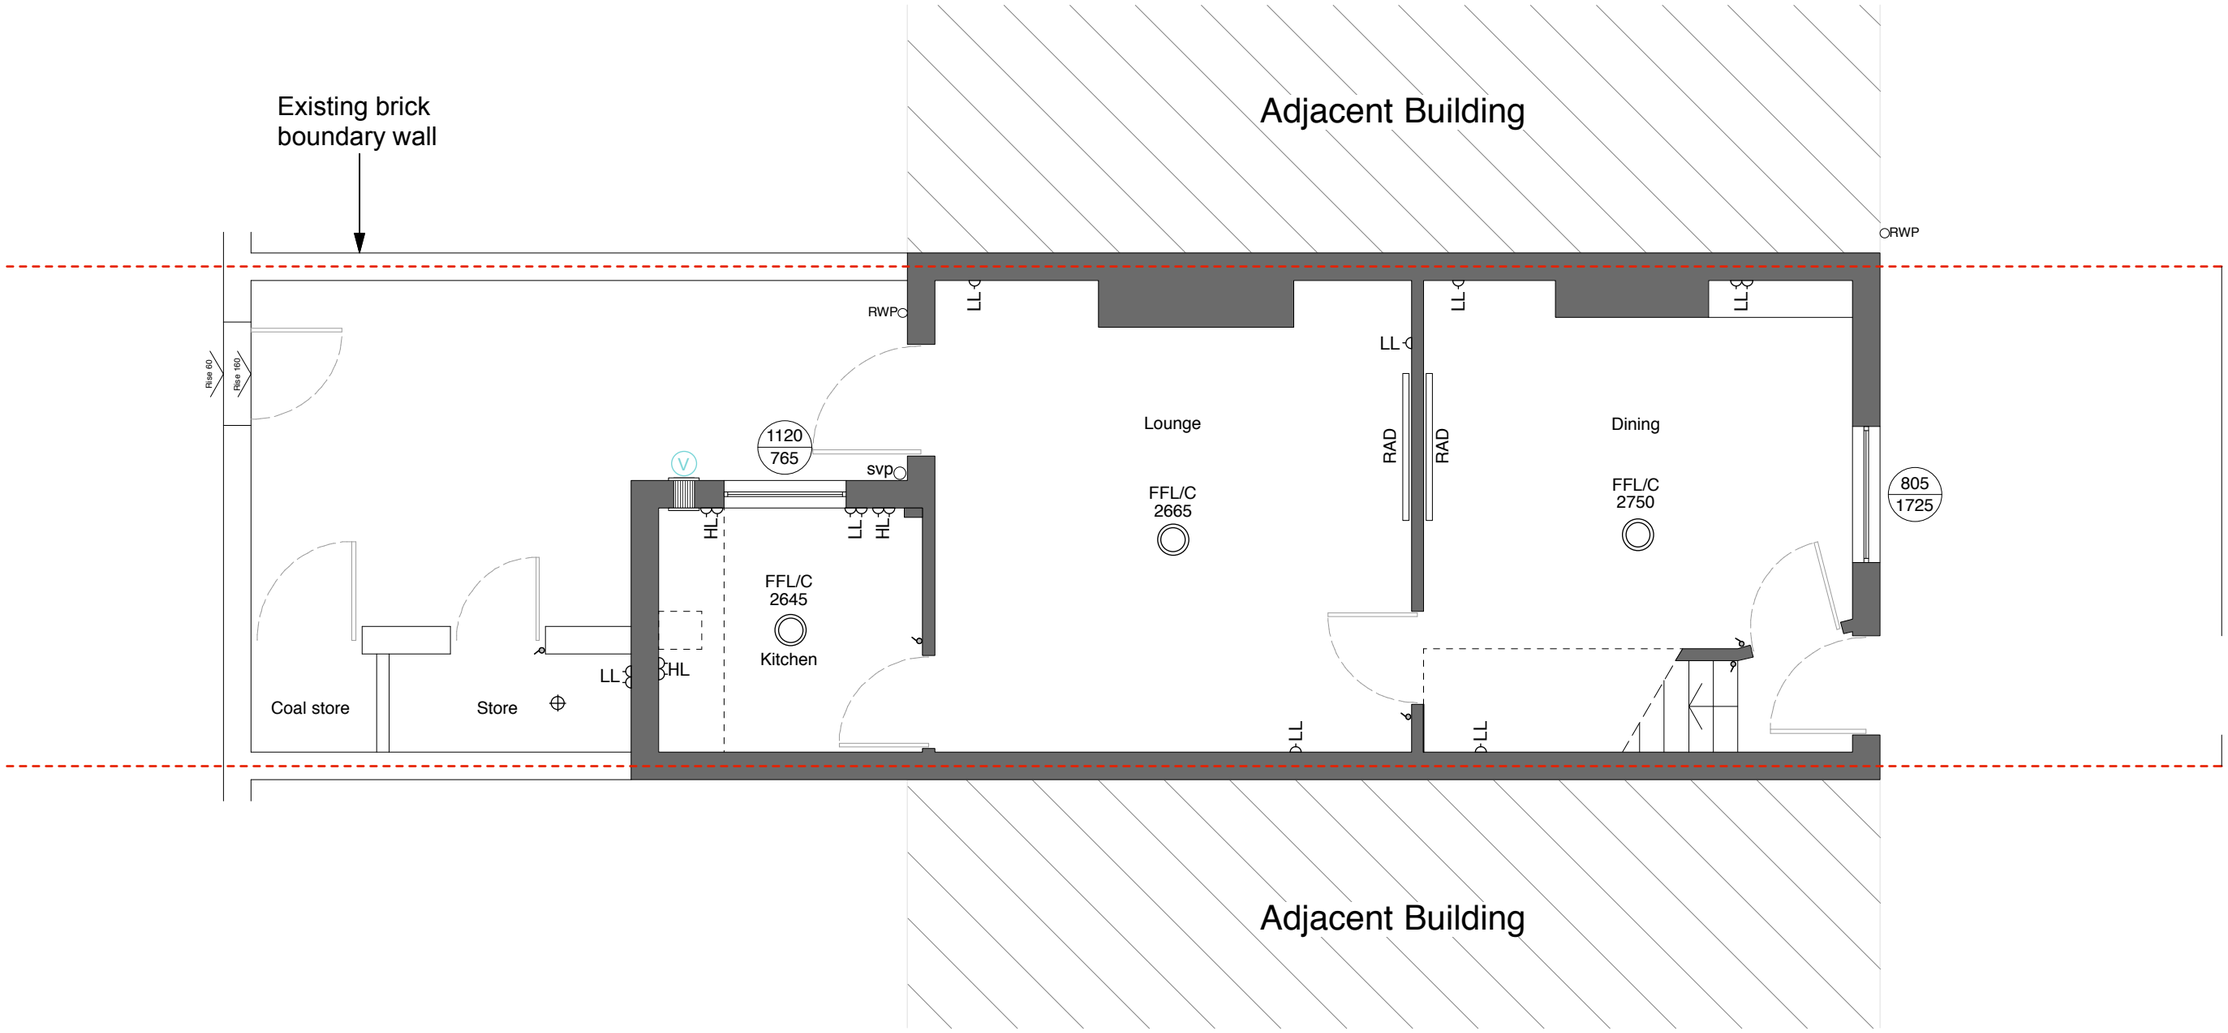

0 50cm 1m 2m 3m 4m 5m


© COPYRIGHT This drawing is protected by copyright, it may not be reproduced in any form or by any means for any purpose, without gaining written permission from Butterfield Architecture.
NOTES This drawing is to be read in conjunction with all relevant Butterfield Architecture, Structural Engineer's, Service Engineer's, and Subcontractor drawings.
Review all drawings and report any discrepancies to Butterfield Architecture prior to consulting.
Do not scale from this drawing. All dimensions and levels including any abutment to existing structures to be checked on site prior to commencemen. All dimensions in millimeters unless stated otherwise.
Work from figured dimensions only.
No deviation from details shown on this drawing is allowed without Butterfield Architecture prior permission in writing.
All work to be carried out in accordance with British Standard Codes of Practice, Statutory requirements and the Contract Documents.

CLIENT ADDRESS	Mr Donough Holohan 10 Crossland Road Chorlton Manchester M21 9DG	SCALE	1:50 @ A3 see scale bar
		ISSUE	Planning
		DATE	08/12/2017
PROJECT TITLE	Proposed remodel	Existing Ground Floor Plan	
PROJECT ADDRESS	10 Crossland Road Chorlton Manchester M21 9DG		

BUTTERFIELD ARCHITECTURE
ARCHITECTURE \ INTERIORS \ PROJECT MANAGEMENT
E \ PAULA@BUTTERFIELDARCHITECTURE.CO.UK
M \ +44 (0) 7779302856
W \ BUTTERFIELDARCHITECTURE.CO.UK
102 ROSENEATH RD, URMSTON, MANCHESTER, M41 5AZ

Notes	REVISION	DWG NO	JOB NO
		2158/EX/GFPL	2158

Existing First Floor Plan

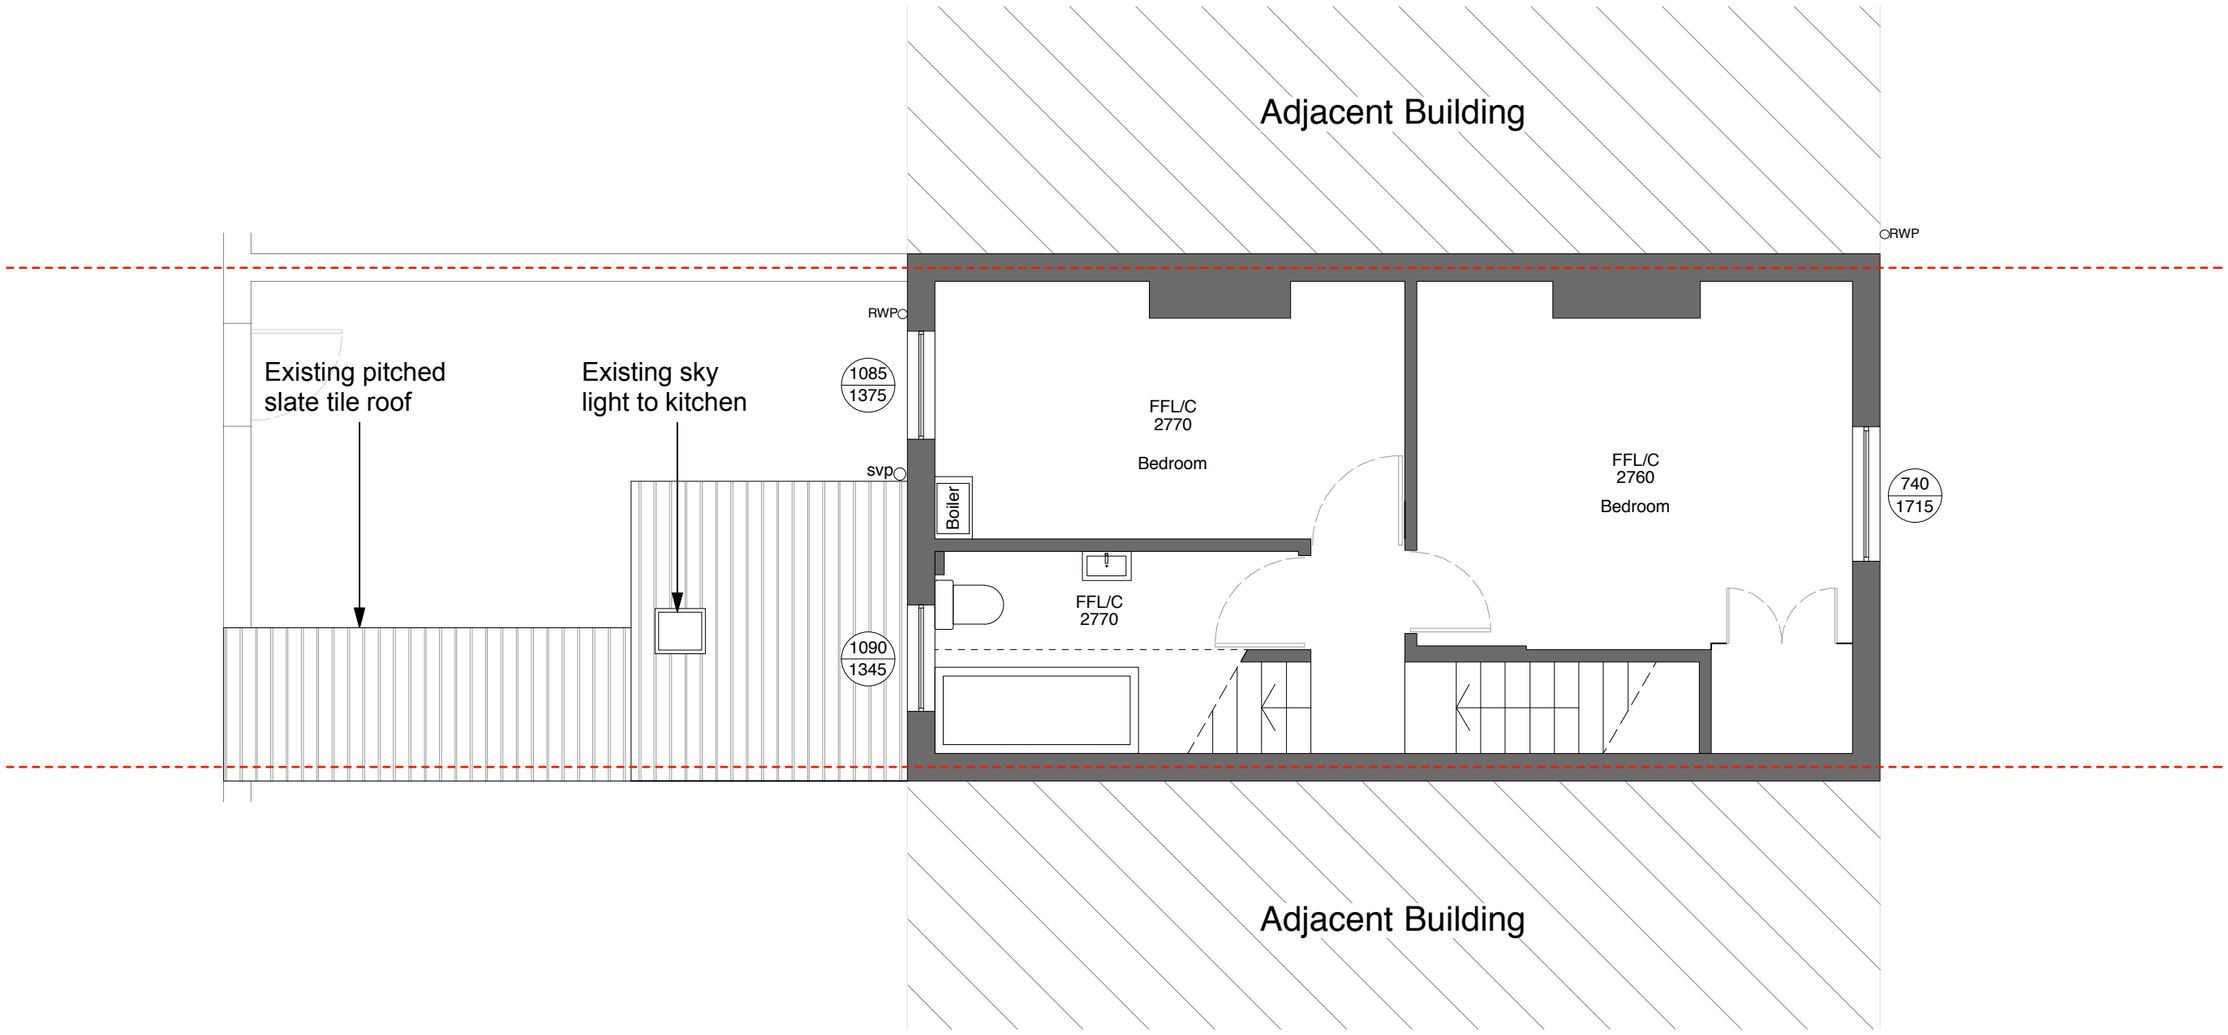

0 50cm 1m 2m 3m 4m 5m


© COPYRIGHT This drawing is protected by copyright, it may not be reproduced in any form or by any means for any purpose, without gaining written permission from Butterfield Architecture.
NOTES This drawing is to be read in conjunction with all relevant Butterfield Architecture, Structural Engineer's, Service Engineer's, and Subcontractor drawings.
Review all drawings and report any discrepancies to Butterfield Architecture prior to consulting.
Do not scale from this drawing. All dimensions and levels including any abutment to existing structures to be checked on site prior to commencemen. All dimensions in millimeters unless stated otherwise.
Work from figured dimensions only.
No deviation from details shown on this drawing is allowed without Butterfield Architecture prior permission in writing.
All work to be carried out in accordance with British Standard Codes of Practice, Statutory requirements and the Contract Documents.

CLIENT ADDRESS	Mr Donough Holohan 10 Crossland Road Chorlton Manchester M21 9DG	SCALE ISSUE DATE	1:50 @ A3 see scale bar Planning 08/12/2017
PROJECT TITLE PROJECT ADDRESS	Proposed remodel 10 Crossland Road Chorlton Manchester M21 9DG	Existing First Floor Plan	

BUTTERFIELD
ARCHITECTURE
ARCHITECTURE \ INTERIORS \ PROJECT MANAGEMENT
E \ PAULA@BUTTERFIELDARCHITECTURE.CO.UK
M \ +44 (0) 7779302856
W \ BUTTERFIELDARCHITECTURE.CO.UK
102 ROSENEATH RD, URMSTON, MANCHESTER, M41 5AZ

Notes	REVISION	DWG NO	JOB NO
		2158/EX/ 01PL	2158

Existing Second Floor Plan

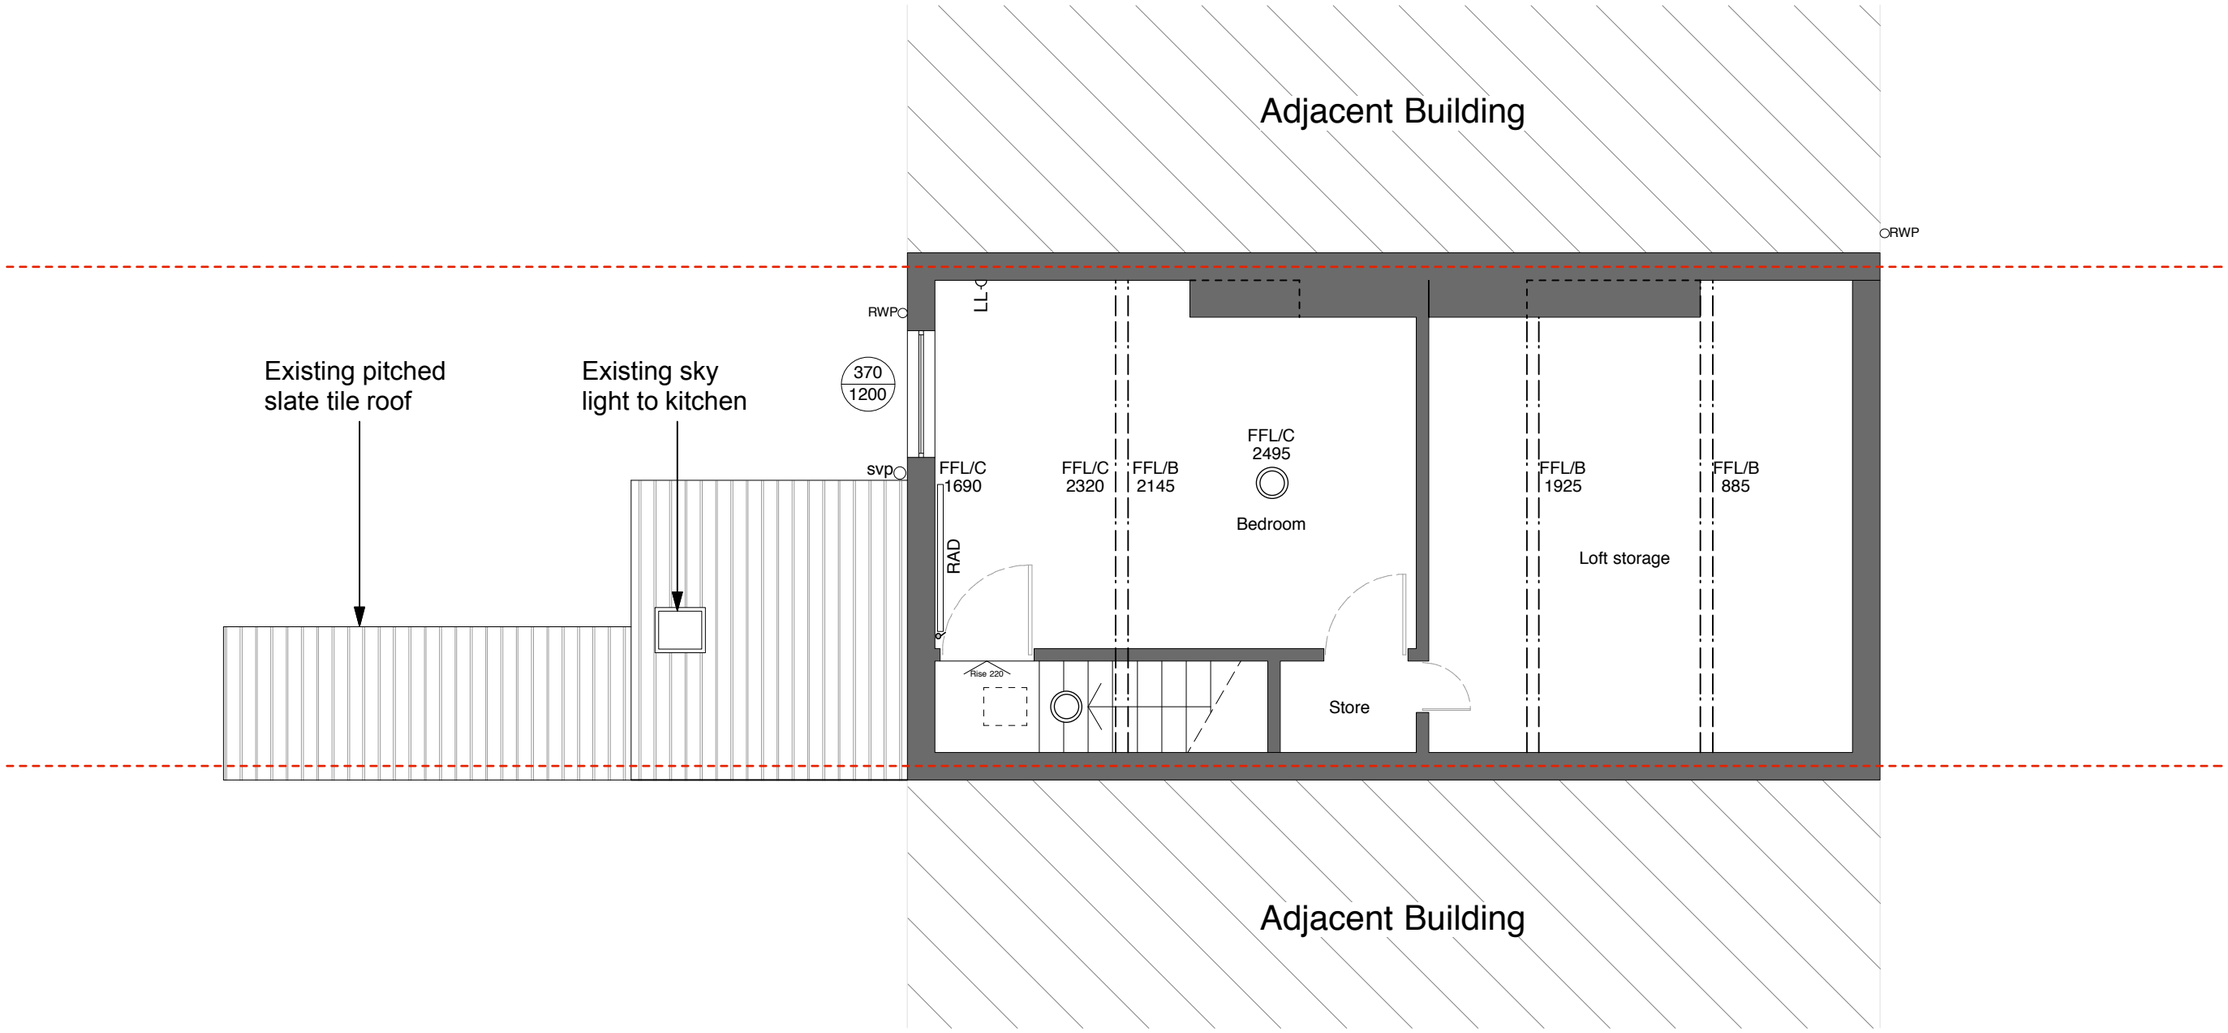

0 50cm 1m 2m 3m 4m 5m


© COPYRIGHT This drawing is protected by copyright, it may not be reproduced in any form or by any means for any purpose, without gaining written permission from Butterfield Architecture.
NOTES This drawing is to be read in conjunction with all relevant Butterfield Architecture, Structural Engineer's, Service Engineer's, and Subcontractor drawings.
Review all drawings and report any discrepancies to Butterfield Architecture prior to consulting.
Do not scale from this drawing. All dimensions and levels including any abutment to existing structures to be checked on site prior to commencemen. All dimensions in millimeters unless stated otherwise. Work from figured dimensions only.
No deviation from details shown on this drawing is allowed without Butterfield Architecture prior permission in writing.
All work to be carried out in accordance with British Standard Codes of Practice, Statutory requirements and the Contract Documents.

CLIENT	Mr Donough Holohan	SCALE	1:50 @ A3 see scale bar
ADDRESS	10 Crossland Road Chorlton Manchester M21 9DG	ISSUE	Planning
		DATE	08/12/2017
PROJECT TITLE	Proposed remodel		Existing Second Floor Plan
PROJECT ADDRESS	10 Crossland Road Chorlton Manchester M21 9DG		

BUTTERFIELD ARCHITECTURE
ARCHITECTURE \ INTERIORS \ PROJECT MANAGEMENT
E \ PAULA@BUTTERFIELDARCHITECTURE.CO.UK
M \ +44 (0) 7779302856
W \ BUTTERFIELDARCHITECTURE.CO.UK
102 ROSENEATH RD, URMSTON, MANCHESTER, M41 5AZ

Notes	REVISION	DWG NO	JOB NO
		2158/EX/02PL	2158

Existing Roof Plan

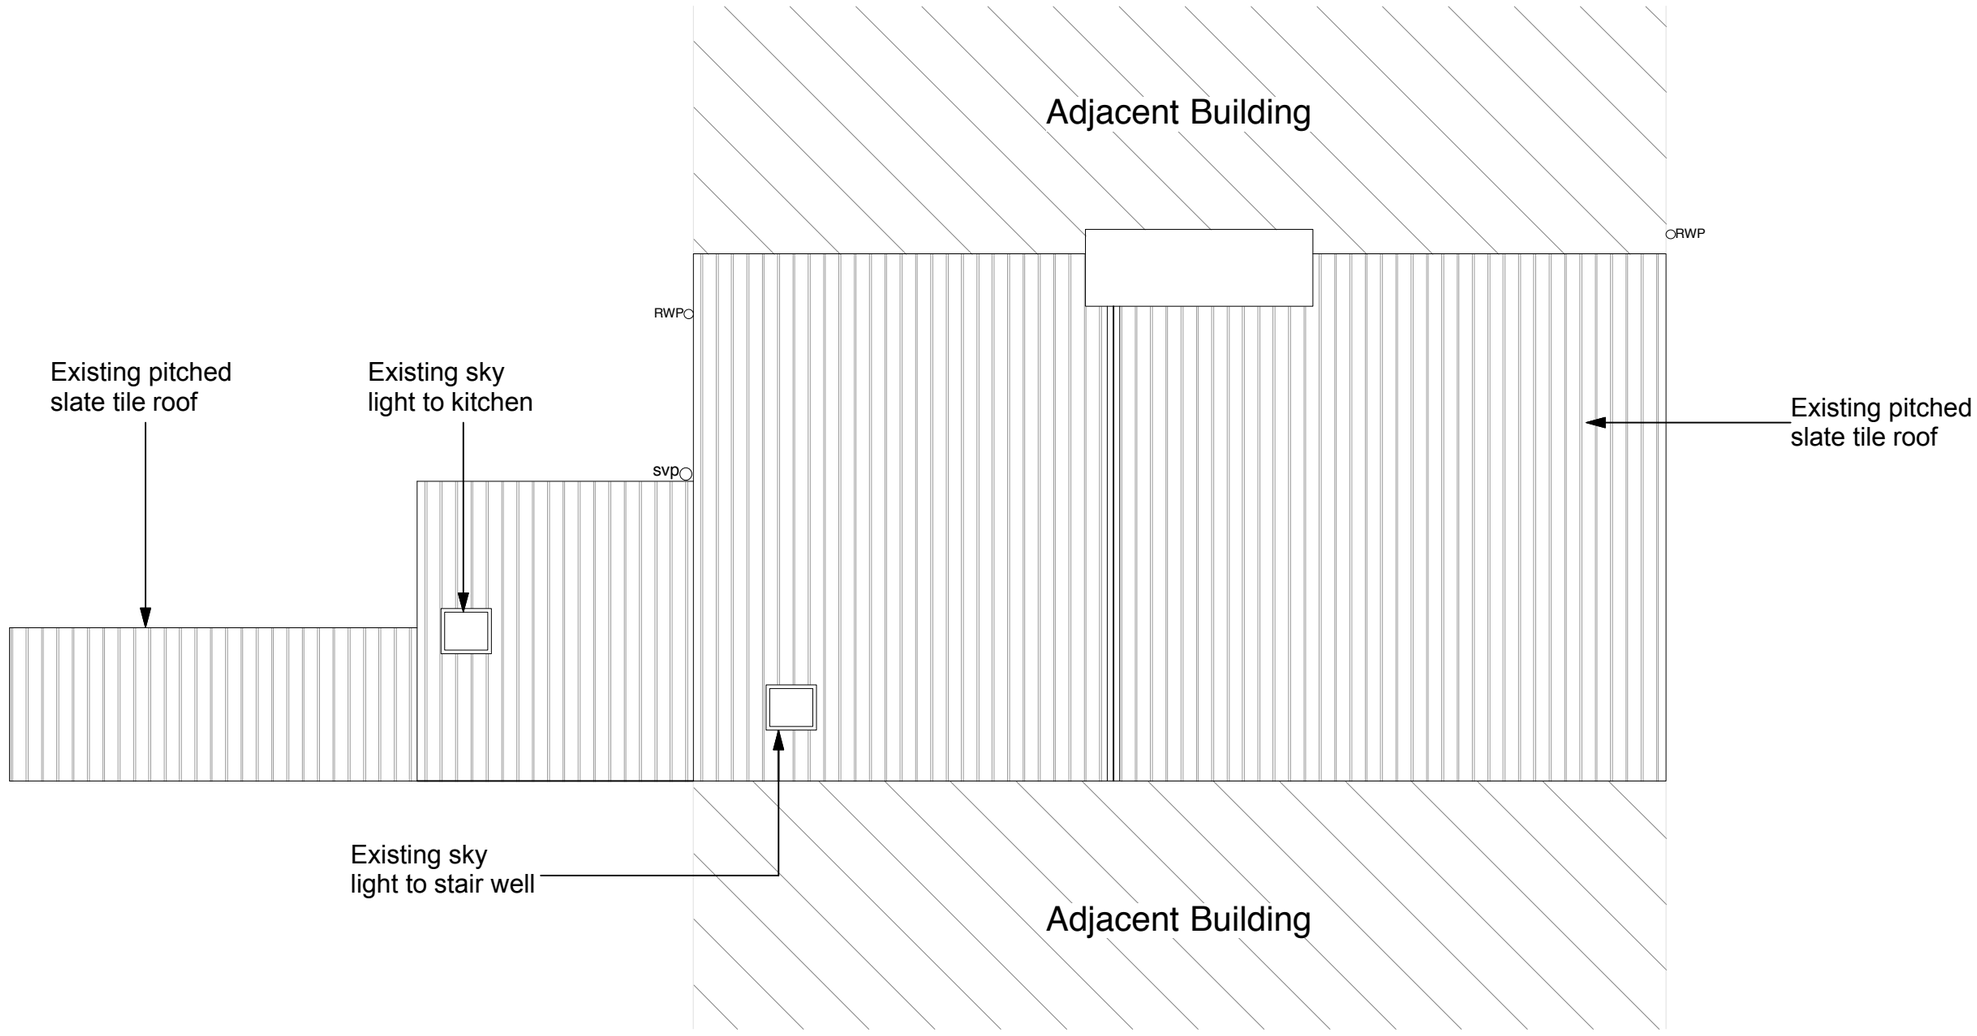

0 50cm 1m 2m 3m 4m 5m

© COPYRIGHT This drawing is protected by copyright, it may not be reproduced in any form or by any means for any purpose, without gaining written permission from Butterfield Architecture.
NOTES This drawing is to be read in conjunction with all relevant Butterfield Architecture, Structural Engineer's, Service Engineer's, and Subcontractor drawings.
Review all drawings and report any discrepancies to Butterfield Architecture prior to consulting.
Do not scale from this drawing. All dimensions and levels including any abutment to existing structures to be checked on site prior to commencemen. All dimensions in millimeters unless stated otherwise.
Work from figured dimensions only.
No deviation from details shown on this drawing is allowed without Butterfield Architecture prior permission in writing.
All work to be carried out in accordance with British Standard Codes of Practice, Statutory requirements and the Contract Documents.

CLIENT ADDRESS	Mr Donough Holohan 10 Crossland Road Chorlton Manchester M21 9DG	SCALE	1:50 @ A3 see scale bar
		ISSUE	Planning
		DATE	08/12/2017
PROJECT TITLE	Proposed remodel		Existing Roof Plan
PROJECT ADDRESS	10 Crossland Road Chorlton Manchester M21 9DG		

BUTTERFIELD
ARCHITECTURE
ARCHITECTURE \ INTERIORS \ PROJECT MANAGEMENT
E \ PAULA@BUTTERFIELDARCHITECTURE.CO.UK
M \ +44 (0) 7779302856
W \ BUTTERFIELDARCHITECTURE.CO.UK
102 ROSENEATH RD, URMSTON, MANCHESTER, M41 5AZ

Notes	REVISION	DWG NO	JOB NO
		2158/EX/ RFPL	2158

Existing Front Elevation



0 50cm 1m 2m 3m 4m 5m


© COPYRIGHT This drawing is protected by copyright, it may not be reproduced in any form or by any means for any purpose, without gaining written permission from Butterfield Architecture.
NOTES This drawing is to be read in conjunction with all relevant Butterfield Architecture, Structural Engineer's, Service Engineer's, and Subcontractor drawings.
Review all drawings and report any discrepancies to Butterfield Architecture prior to consulting.
Do not scale from this drawing. All dimensions and levels including any abutment to existing structures to be checked on site prior to commencemen. All dimensions in millimeters unless stated otherwise.
Work from figured dimensions only.
No deviation from details shown on this drawing is allowed without Butterfield Architecture prior permission in writing.
All work to be carried out in accordance with British Standard Codes of Practice, Statutory requirements and the Contract Documents.

CLIENT ADDRESS	Mr Donough Holohan 10 Crossland Road Chorlton Manchester M21 9DG	SCALE	1:50 @ A3 see scale bar
		ISSUE	Planning
		DATE	08/12/2017
PROJECT TITLE	Proposed remodel	Existing Front Elevation	
PROJECT ADDRESS	10 Crossland Road Chorlton Manchester M21 9DG		

BUTTERFIELD ARCHITECTURE
ARCHITECTURE \ INTERIORS \ PROJECT MANAGEMENT
E \ PAULA@BUTTERFIELDARCHITECTURE.CO.UK
M \ +44 (0) 7779302856
W \ BUTTERFIELDARCHITECTURE.CO.UK
102 ROSENEATH RD, URMSTON, MANCHESTER, M41 5AZ

Notes	REVISION	DWG NO	JOB NO
		2158/EX/FELE	2158

Existing Rear Elevation

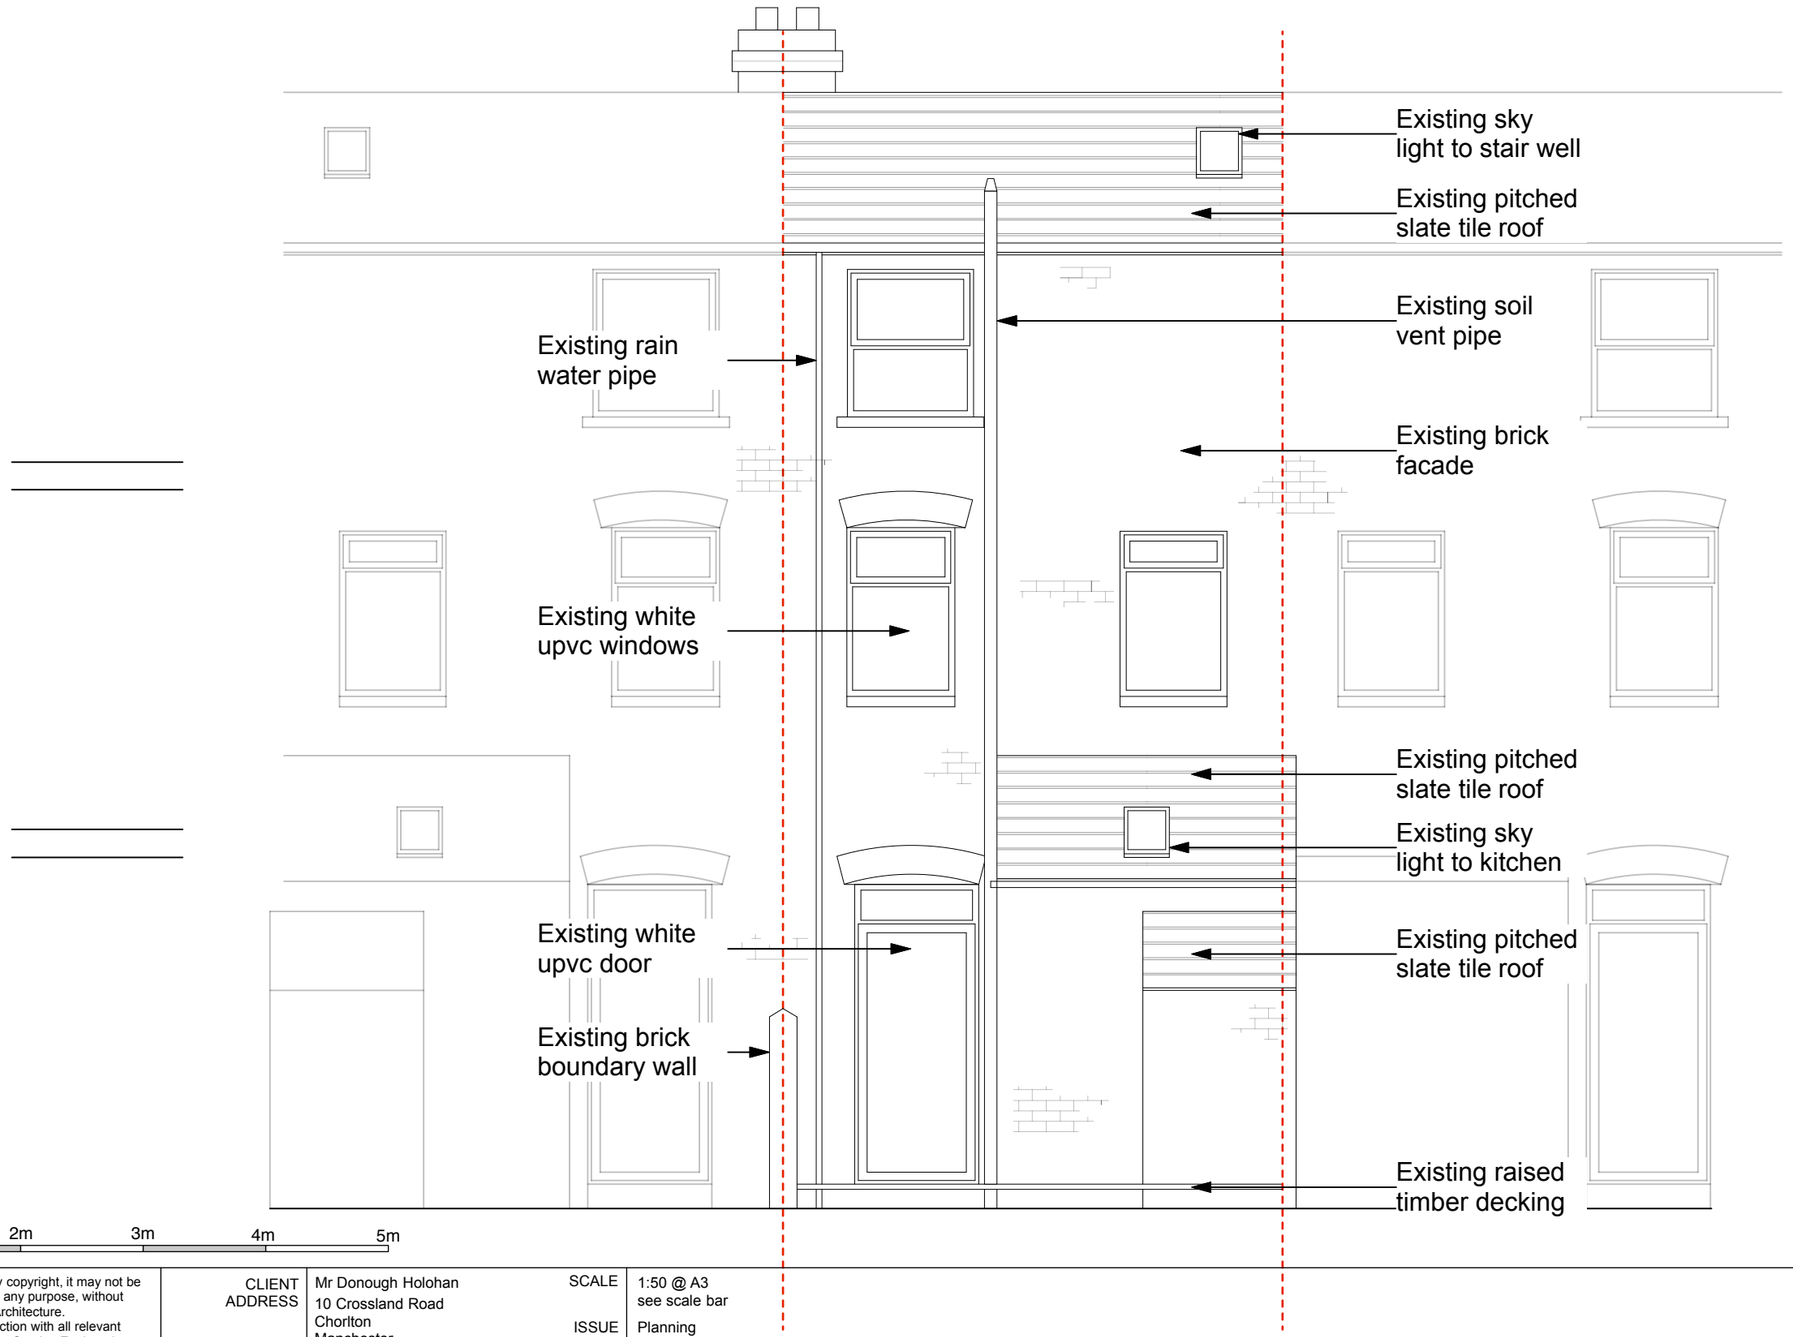

© COPYRIGHT This drawing is protected by copyright, it may not be reproduced in any form or by any means for any purpose, without gaining written permission from Butterfield Architecture.
NOTES This drawing is to be read in conjunction with all relevant Butterfield Architecture, Structural Engineer's, Service Engineer's, and Subcontractor drawings.
Review all drawings and report any discrepancies to Butterfield Architecture prior to consulting.
Do not scale from this drawing. All dimensions and levels including any abutment to existing structures to be checked on site prior to commencemen. All dimensions in millimeters unless stated otherwise. Work from figured dimensions only.
No deviation from details shown on this drawing is allowed without Butterfield Architecture prior permission in writing.
All work to be carried out in accordance with British Standard Codes of Practice, Statutory requirements and the Contract Documents.

CLIENT ADDRESS	Mr Donough Holohan 10 Crossland Road Chorlton Manchester M21 9DG	SCALE	1:50 @ A3 see scale bar
		ISSUE	Planning
		DATE	08/12/2017
PROJECT TITLE	Proposed remodel		
PROJECT ADDRESS	10 Crossland Road Chorlton Manchester M21 9DG		


Existing Rear Elevation

Notes

REVISION	DWG NO	JOB NO
	2158/EX/ RELE	2158

BUTTERFIELD ARCHITECTURE
ARCHITECTURE \ INTERIORS \ PROJECT MANAGEMENT
E \ PAULA@BUTTERFIELDARCHITECTURE.CO.UK
M \ +44 (0) 7779302856
W \ BUTTERFIELDARCHITECTURE.CO.UK
102 ROSENEATH RD, URMSTON, MANCHESTER, M41 5AZ

Existing Second Floor Section

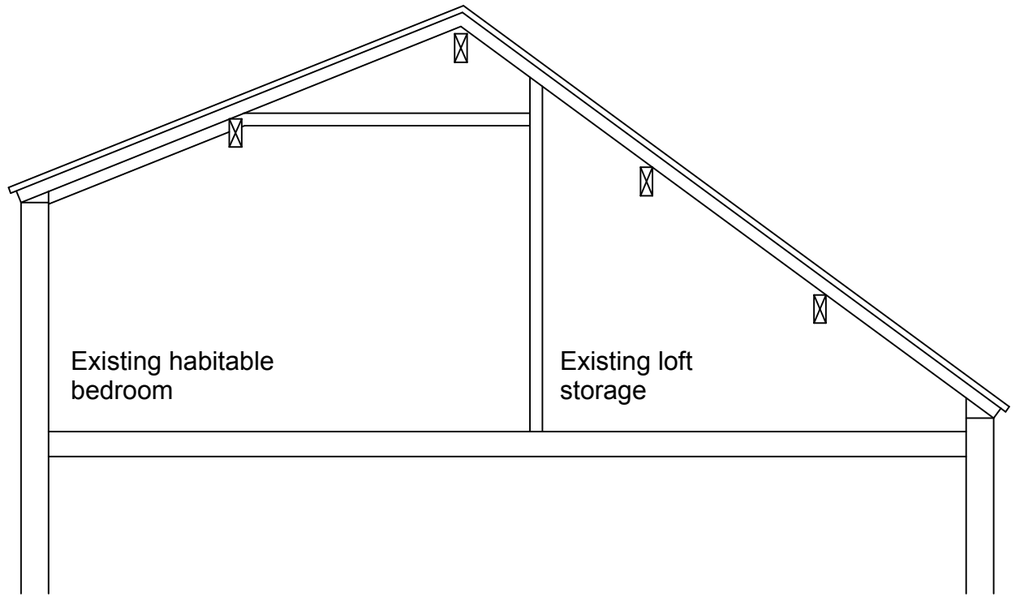

0 50cm 1m 2m 3m 4m 5m

© COPYRIGHT This drawing is protected by copyright, it may not be reproduced in any form or by any means for any purpose, without gaining written permission from Butterfield Architecture.
NOTES This drawing is to be read in conjunction with all relevant Butterfield Architecture, Structural Engineer's, Service Engineer's, and Subcontractor drawings.
Review all drawings and report any discrepancies to Butterfield Architecture prior to consulting.
Do not scale from this drawing. All dimensions and levels including any abutment to existing structures to be checked on site prior to commencemen. All dimensions in millimeters unless stated otherwise.
Work from figured dimensions only.
No deviation from details shown on this drawing is allowed without Butterfield Architecture prior permission in writing.
All work to be carried out in accordance with British Standard Codes of Practice, Statutory requirements and the Contract Documents.

CLIENT ADDRESS: Mr Donough Holohan
10 Crossland Road
Chorlton
Manchester
M21 9DG

SCALE: 1:50 @ A3
see scale bar

ISSUE: Planning

DATE: 08/12/2017

PROJECT TITLE: Proposed remodel

PROJECT ADDRESS: 10 Crossland Road
Chorlton
Manchester
M21 9DG

Existing Second Floor Section

Notes

REVISION	DWG NO	JOB NO
	2158/EX/ 02 S	2158

BUTTERFIELD ARCHITECTURE
ARCHITECTURE \ INTERIORS \ PROJECT MANAGEMENT
E \ PAULA@BUTTERFIELDARCHITECTURE.CO.UK
M \ +44 (0) 7779302856
W \ BUTTERFIELDARCHITECTURE.CO.UK
102 ROSENEATH RD, URMSTON, MANCHESTER, M41 5AZ