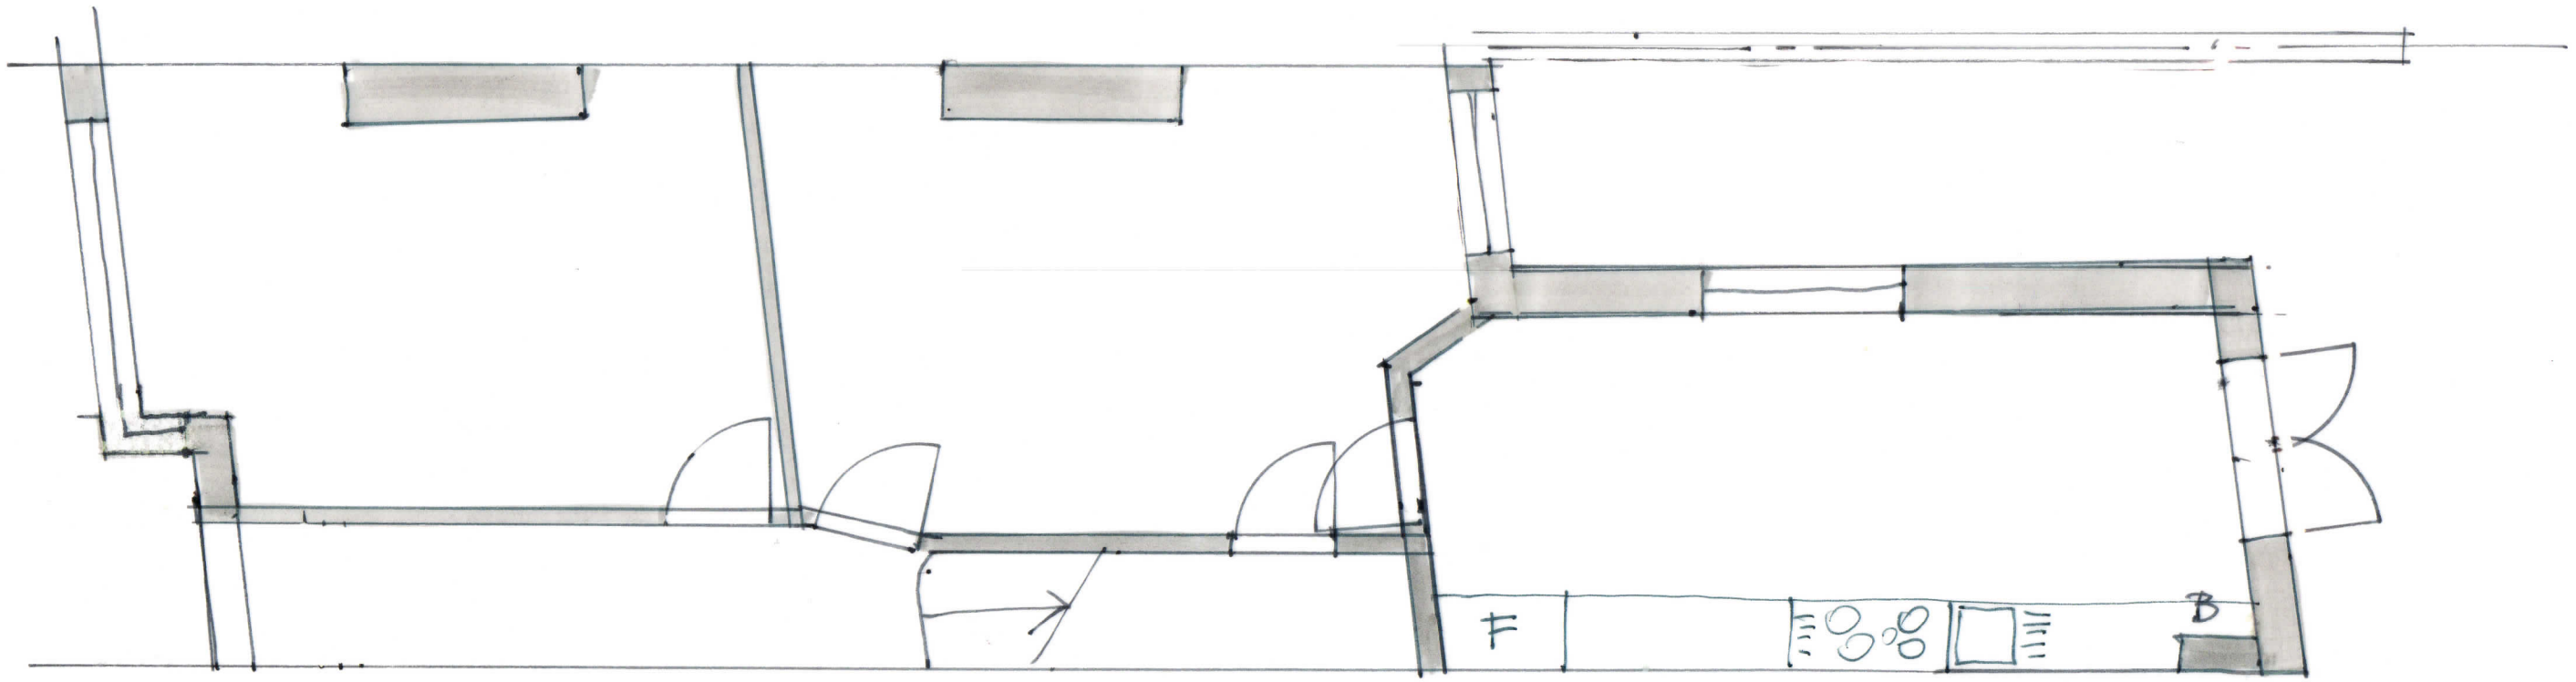

Existing Plans

PRIDE RD. The architect your home deserves

www.prideroad.co.uk Mob: 07884 147 810 Email: magda@prideroad.co.uk @architectMagda

Scale:

0 1 2 3m

©Pride Rd. Ltd. 2016. All rights reserved. This drawing must not be reproduced without permission. Do not scale from this drawing. All dimension are in millimeters unless otherwise stated. Any discrepancies should be reported to the Architect. NB.
Contractor must check and confirm all dimensions on site prior to manufacture. Concept design drawings are not suitable for planning applications or Building Regulations applications. Client and Contractor to ensure that structural design has been approved by a Building inspector and works in general to be approved by a Building Inspector.

Client:			Project:		
Rebecca Scott			336 Bordesmore Rd.		
Scale @ A3	Date:	Job no:	Drawn:	Drawing No.	Revision:
1:50	25/1/18	M085	MH	1	-

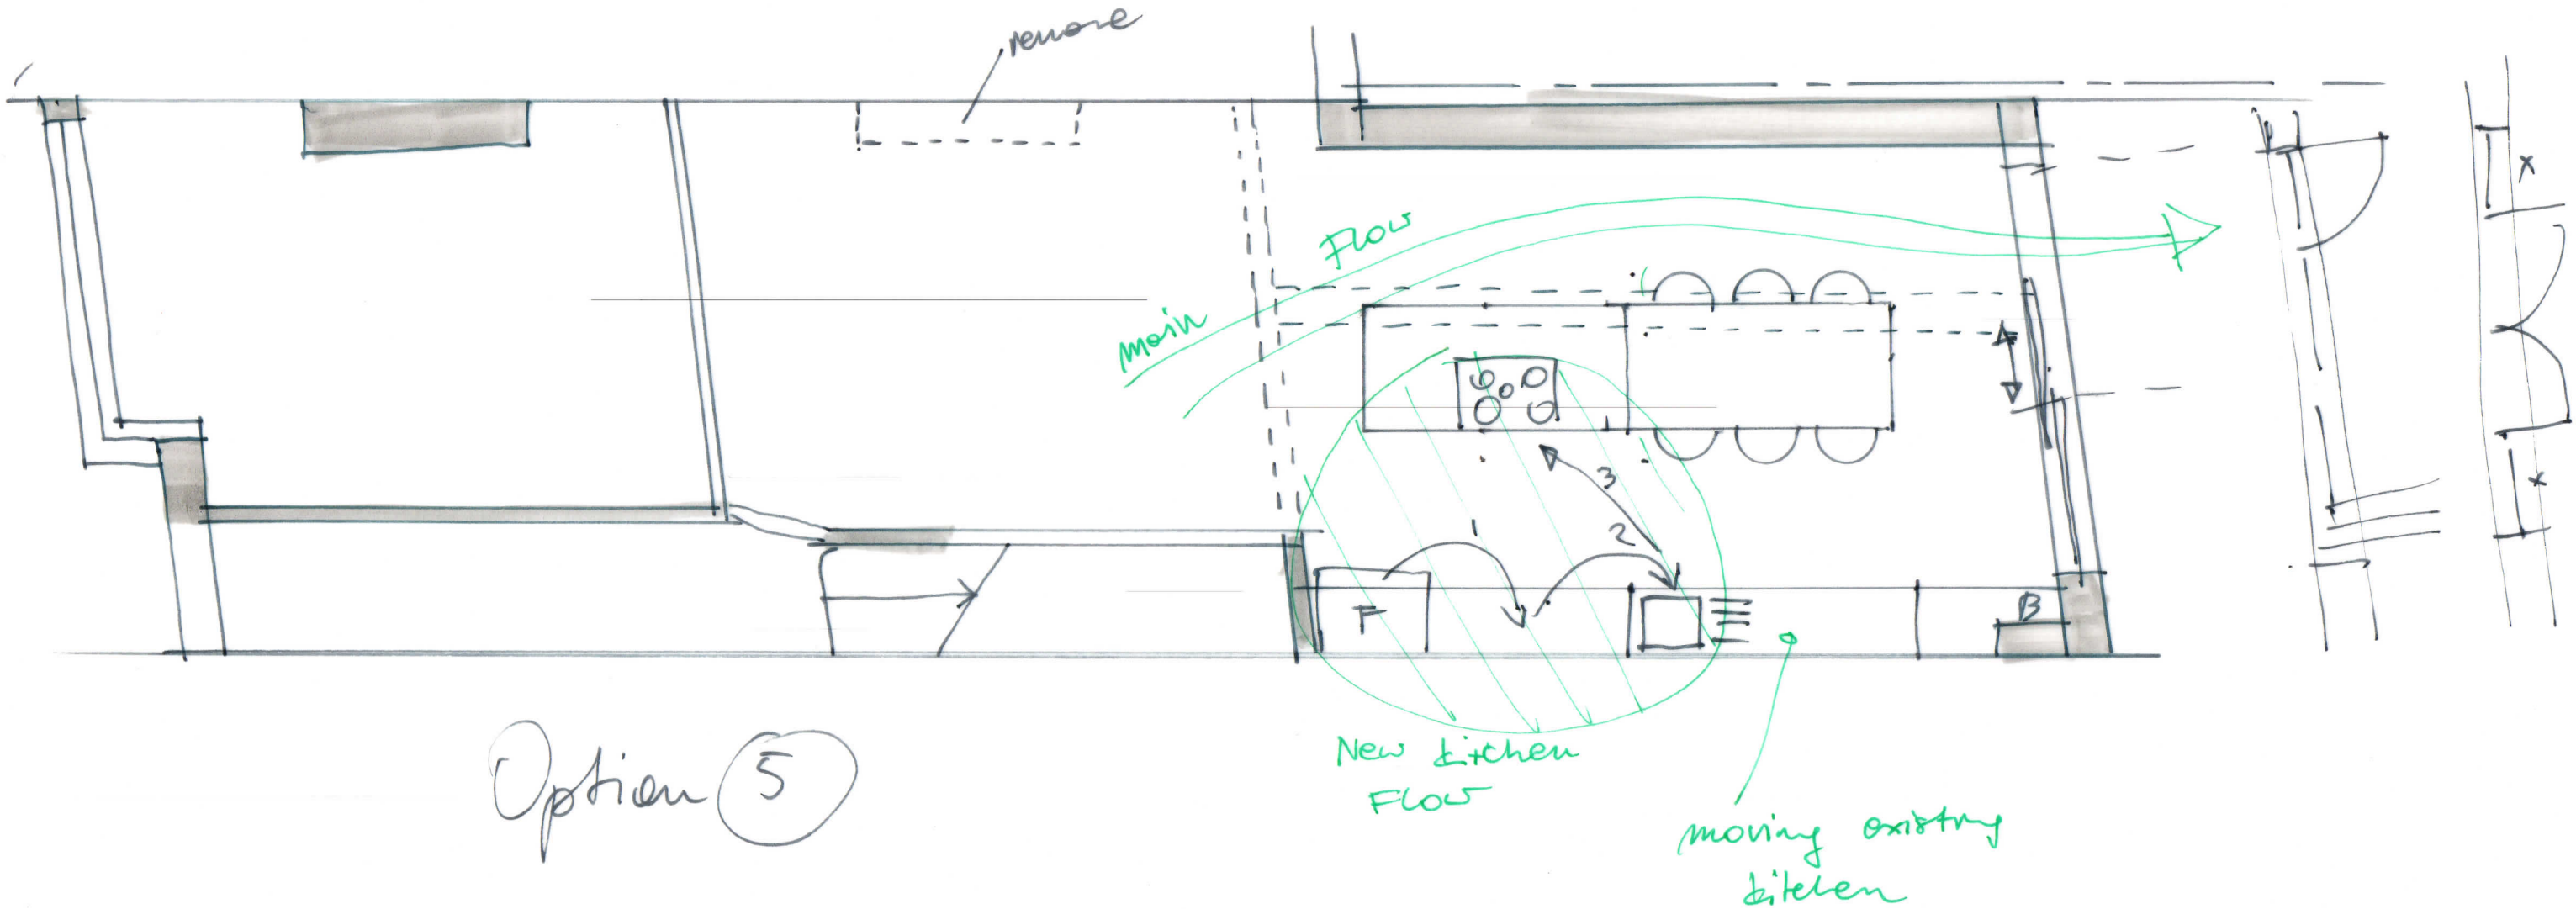

Option 5

PRIDE RD. The architect your home deserves

www.prideroad.co.uk Mob: 07884 147 810 Email: magda@prideroad.co.uk @architectMagda

Scale: 0 1 2 3m

©Pride Rd. Ltd. 2016. All rights reserved. This drawing must not be reproduced without permission. Do not scale from this drawing. All dimension are in millimeters unless otherwise stated. Any discrepancies should be reported to the Architect. NB. Contractor must check and confirm all dimensions on site prior to manufacture. Concept design drawings are not suitable for planning applications or Building Regulations applications. Client and Contractor to ensure that structural design has been approved by a Building inspector and works in general to be approved by a Building Inspector.

Client:			Project:		
Rebecca Scott			336 Barlowmore Rd		
Scale @ A3	Date:	Job no:	Drawn:	Drawing No.	Revision:
1:50	25/1/18	M085	MH	6	-