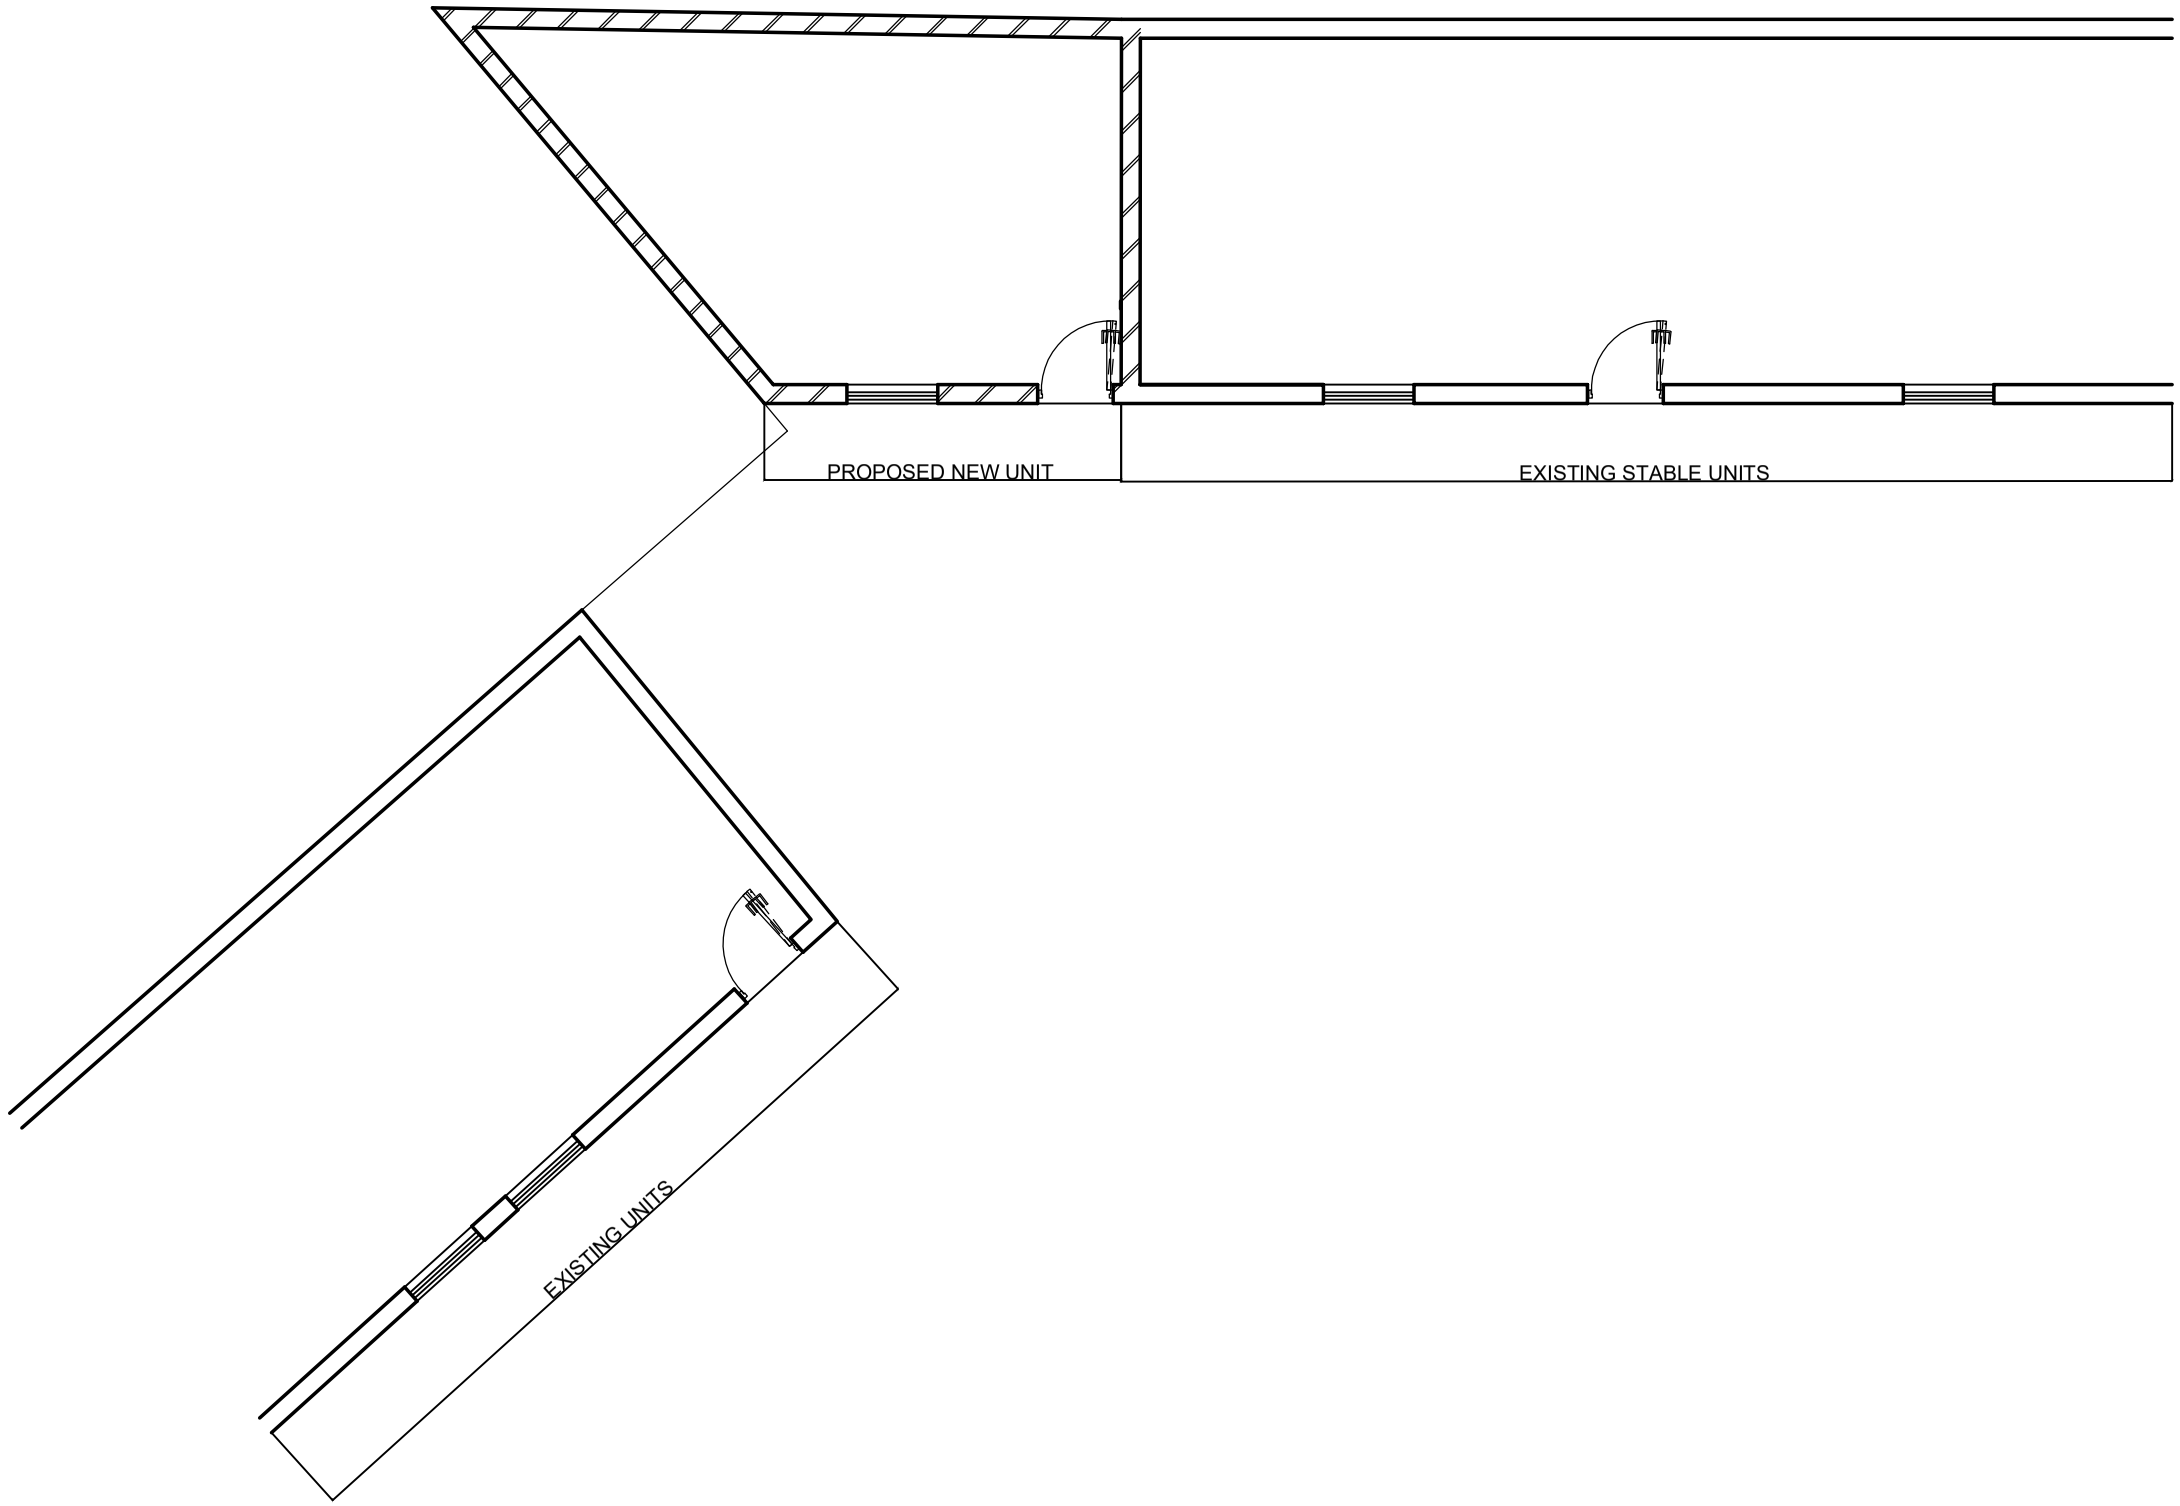

proposed floor plan

project	Proposed Additional Unit at Levenshulme Antiques Village		
client	Highland Property Management Ltd.		
dwg	Proposed floor plan	date created	Dec 2017
project no.	18.01		
dwg no.	04	status	planning
scale	1:100 @ A3	QA	

donndesign architects

tel	0161 480 9900	Donn Design Ltd
fax	0161 480 9905	51 Greek St
email	team@donndesign.co.uk	Stockport
web	donndesign.co.uk	SK3 8AX

this drawing is to be read in conjunction with all related drawings. do not scale from this drawing. all dimensions must be checked on site. any errors or omissions must be reported to the architect. this drawing is copyright of donn design ltd.