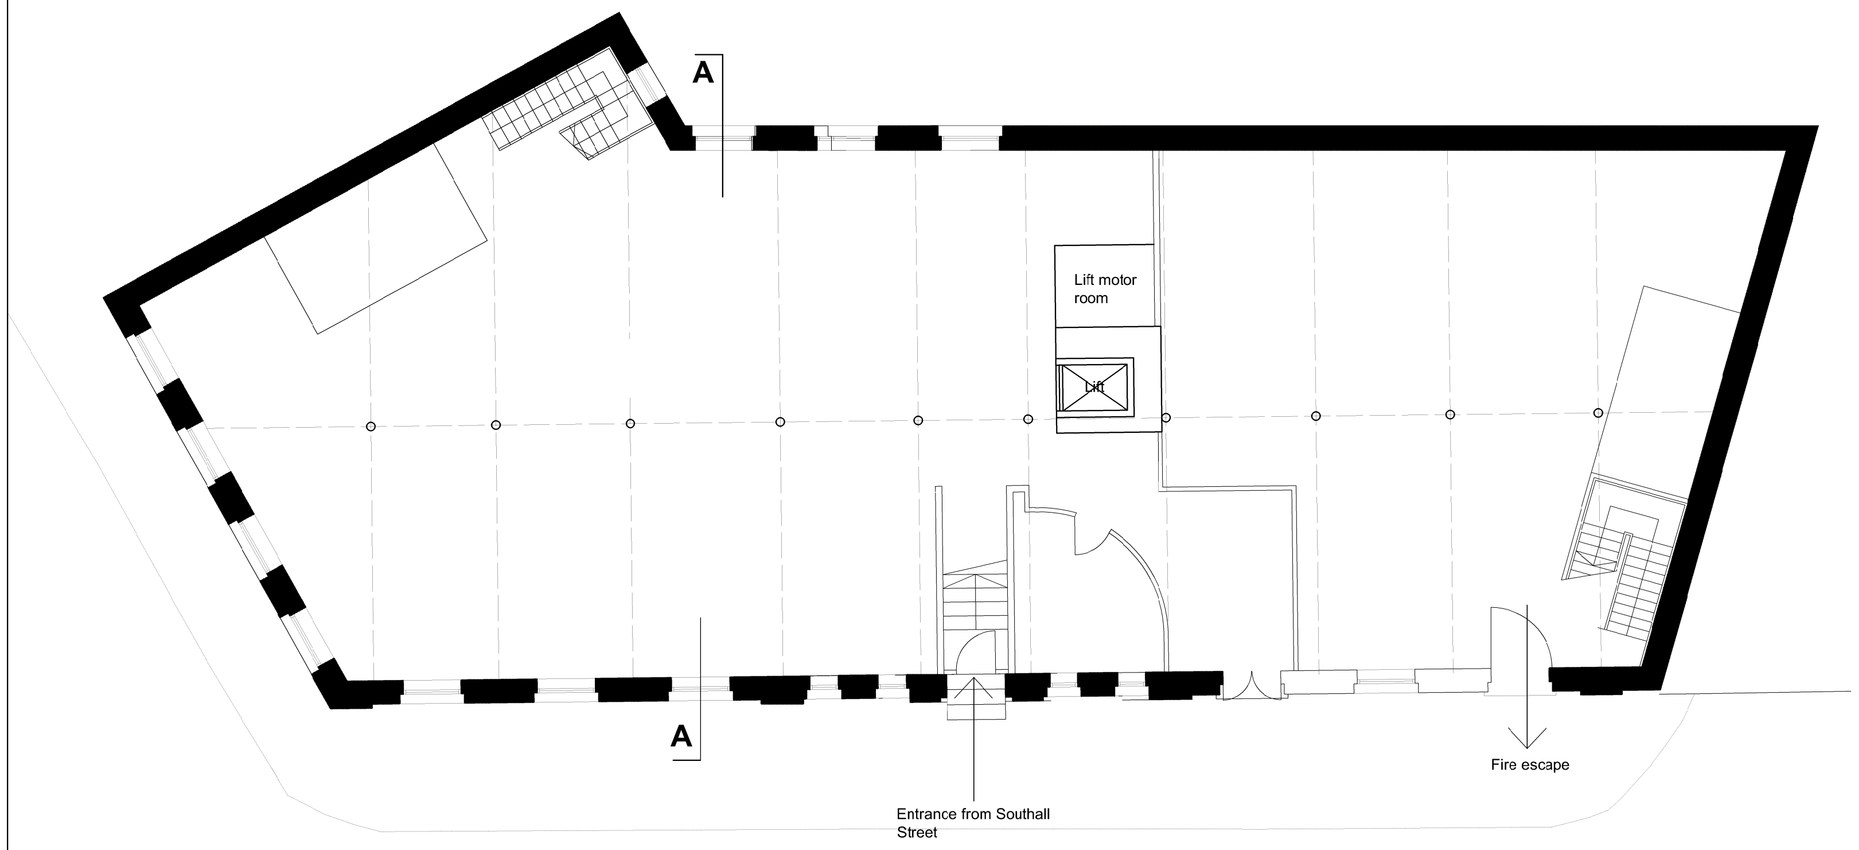

Globe House Existing Basement Plan

Southall Street

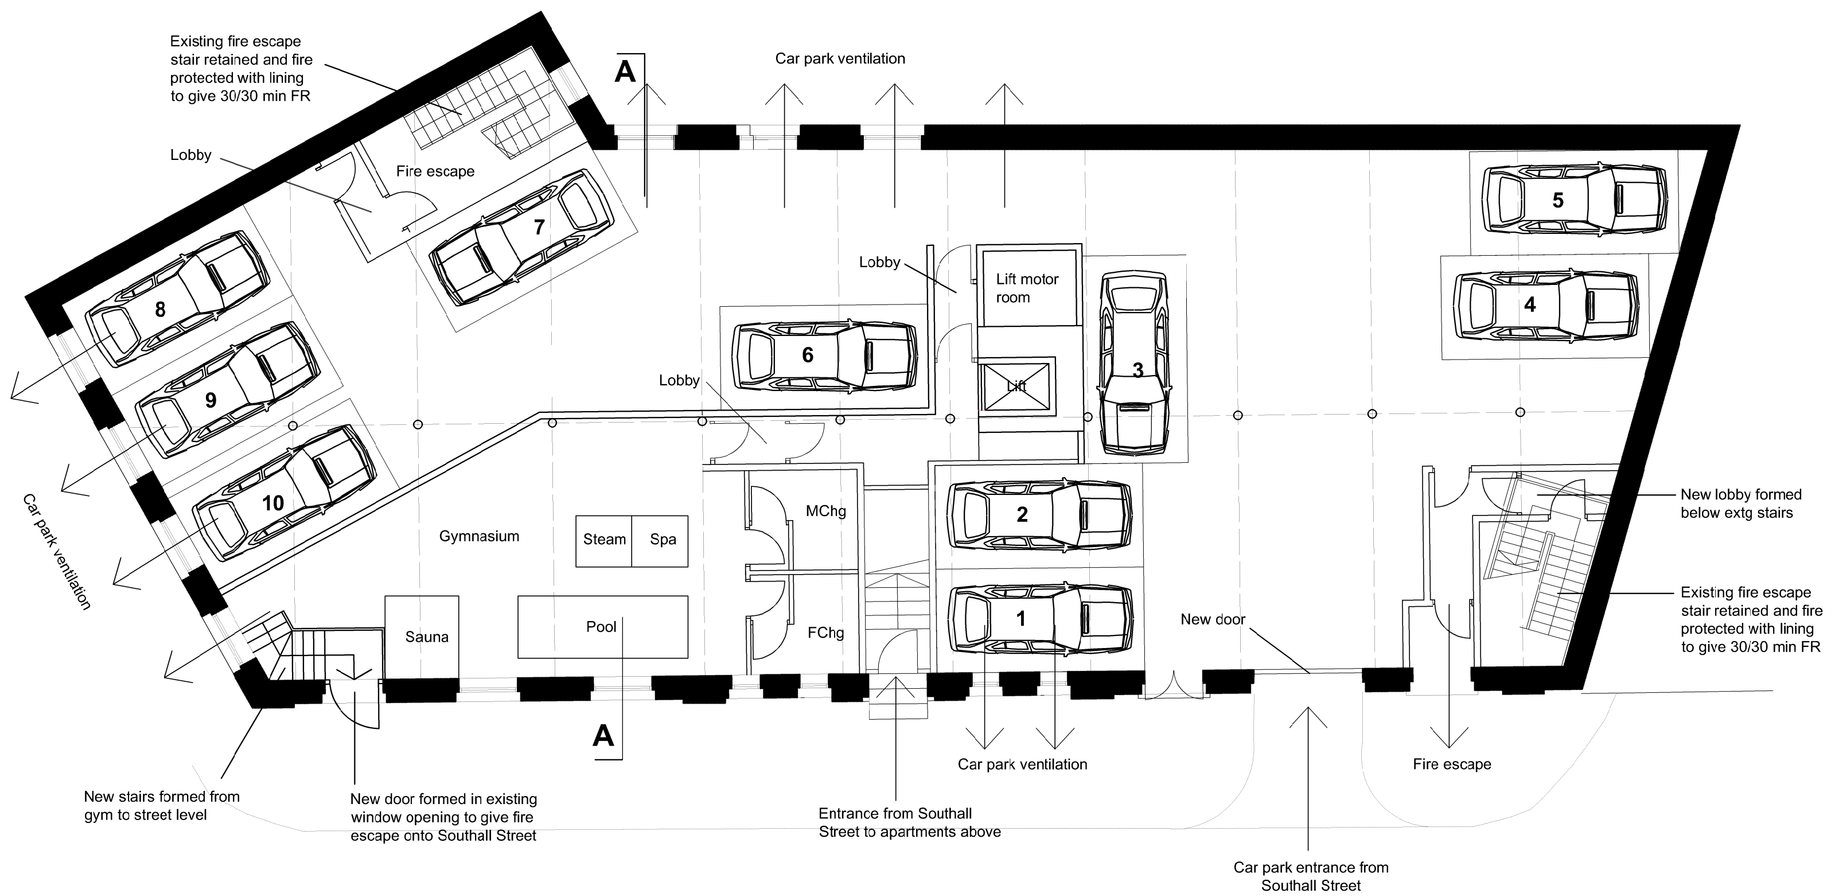

Globe House Basement Proposed Car Parking Plan

Southall Street

Rev	Date	By	Description

Planning

Richard Drinkwater Architects
Unit 8, Oak Green, Stanley Green Business Park,
Cheadle Hulme, Cheadle SK8 6QL
t 0161 358 1101 e richard@drinkwaterarchitects.com

Project	Change of Use B1 to C3
Location	Globe House, 30-34 Southall Street, Manchester M3 1LG
Title	Proposed Basement Car Parking
Drawing No	07427_100 Revision -
Scale	1:100 @ A1
Drawn By	RD
Date	08.05.18

© Copyright Richard Drinkwater Architects 1998 - 2018