north

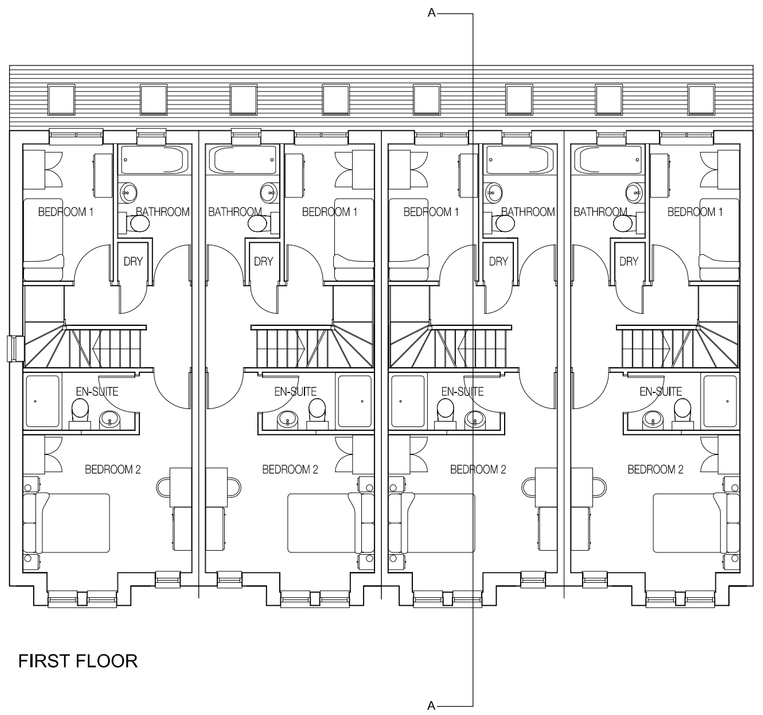

FIRST FLOOR

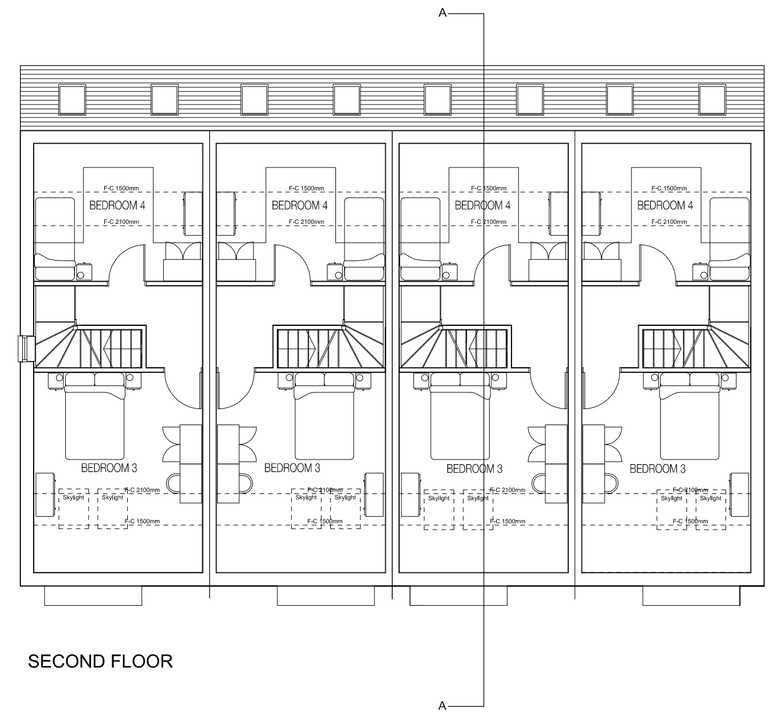

SECOND FLOOR

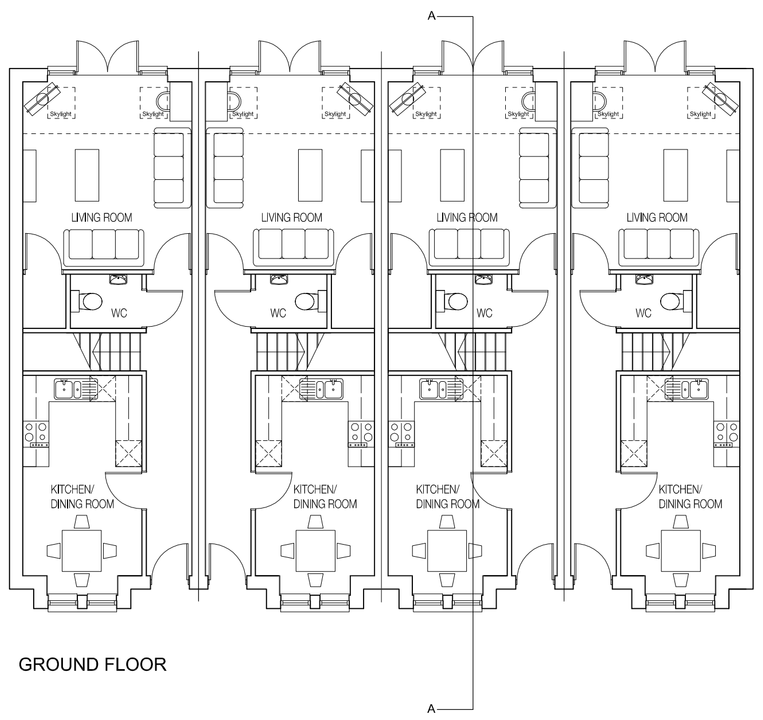

GROUND FLOOR

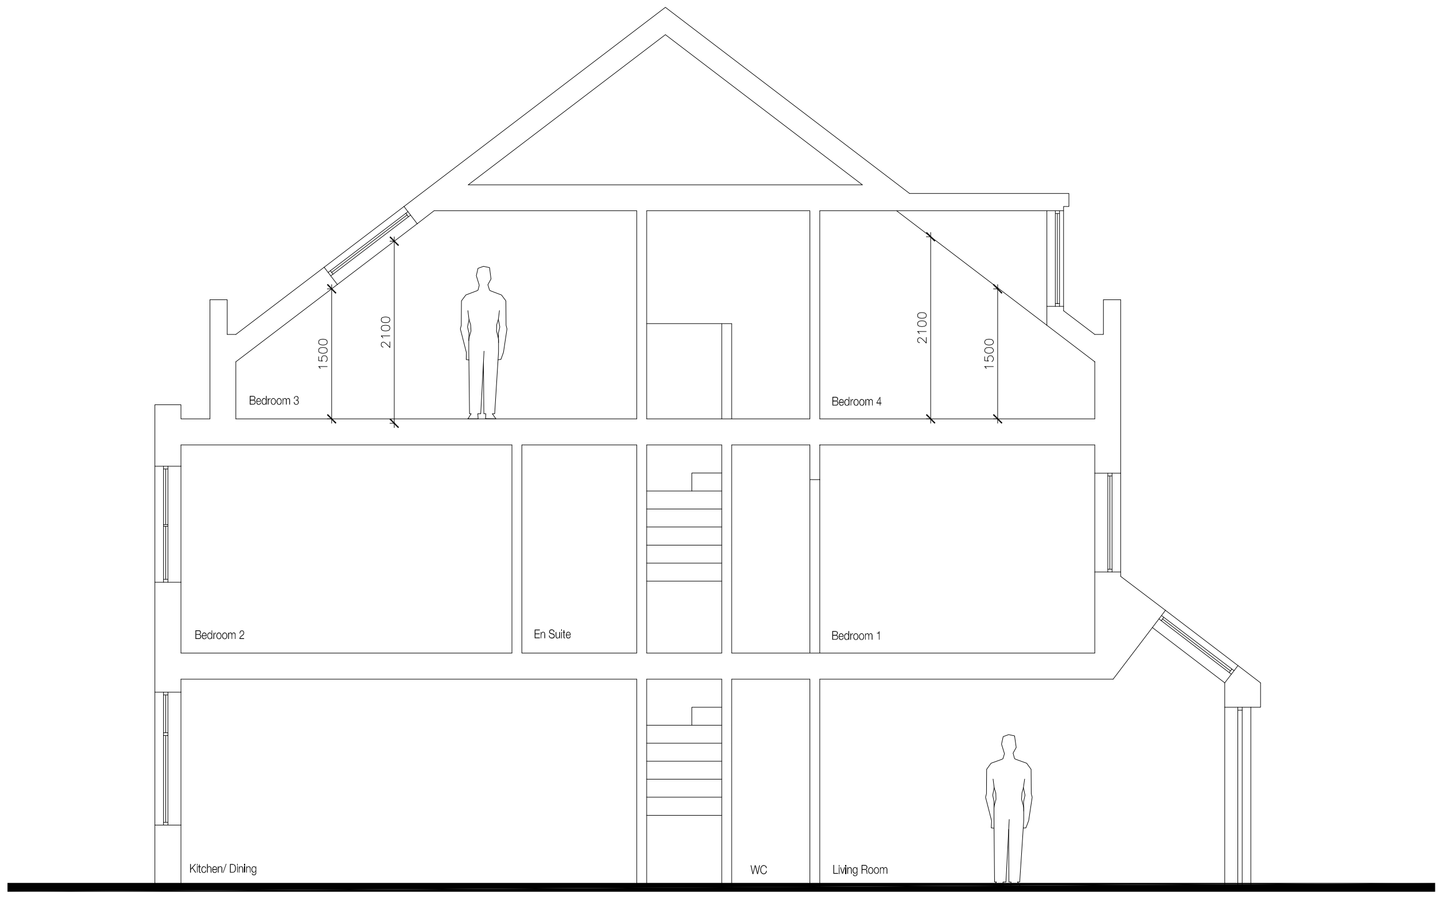

SECTION

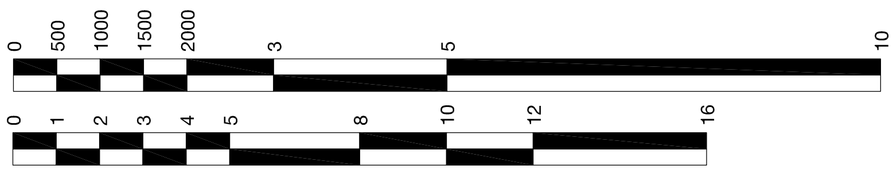

REVISIONS

A	18/02/15	AS	RM
AMENDED FOLLOWING CLIENT COMMENTS			
B	25/06/15	CW	RM
AMENDED FOLLOWING PLANNERS COMMENTS			

DISCLAIMER

This drawing is for design intent purposes only and is based on topographical survey data supplied by the client.

The drawing is subject to design development and to Local Authority Planning Department and Building Control/ Approved Inspector.

Do not scale off this drawing. Work to figured dimensions only. Any discrepancies should be brought to the attention of DLA Architecture immediately. All dimensions are in millimetres, unless otherwise stated.

For Planning

DLA ARCHITECTURE
www.dla-architecture.co.uk
Pearl Assurance House | 23 Princess Street
MANCHESTER | M2 4ER
T : 0161 834 4550 E : info@dla-architecture.co.uk

PROJECT
WHITWORTH PARK MANSIONS
MANCHESTER

TITLE
UNITS 1-4 (4 BED)
PLANS / SECTION

SCALE
1:100 @ A1

DATE
06/01/15

DRAWN
AS

REVIEWED
JD

DRAWING NO
2013-216/213

REVISION
B

FILE PATH
T:\2013\2013-216\CAD\05-Autocad\Dwgs\213