
SITE PLAN 1:200

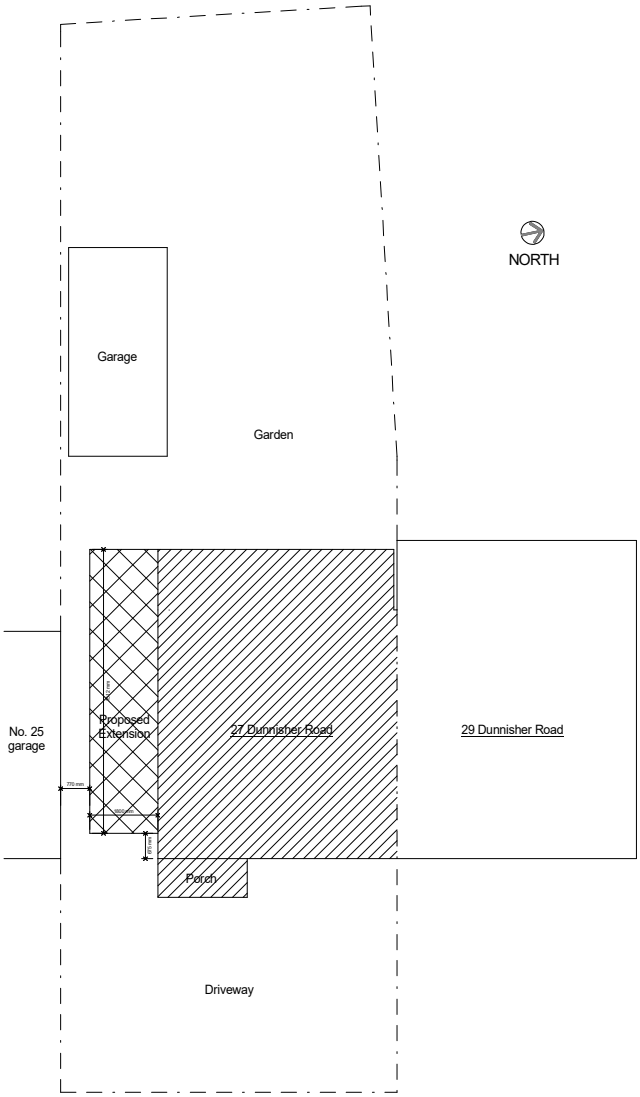

Revisions :

Resolute Architecture 102 Craddock Road, Sale, Cheshire. M33 3LL 07719 917172, phil@resolutearchitecture.co.uk		Client: Denise Hatchell & Don Cooper 27 Dunnisher Road, Newall Green. M23 2ZL	
Drawing: Site Plan		Project: Proposed side extension	
Job No. / Drawing No. 17056 / 03	Revision	Scale 1:200 @ A4	Date: April 2018