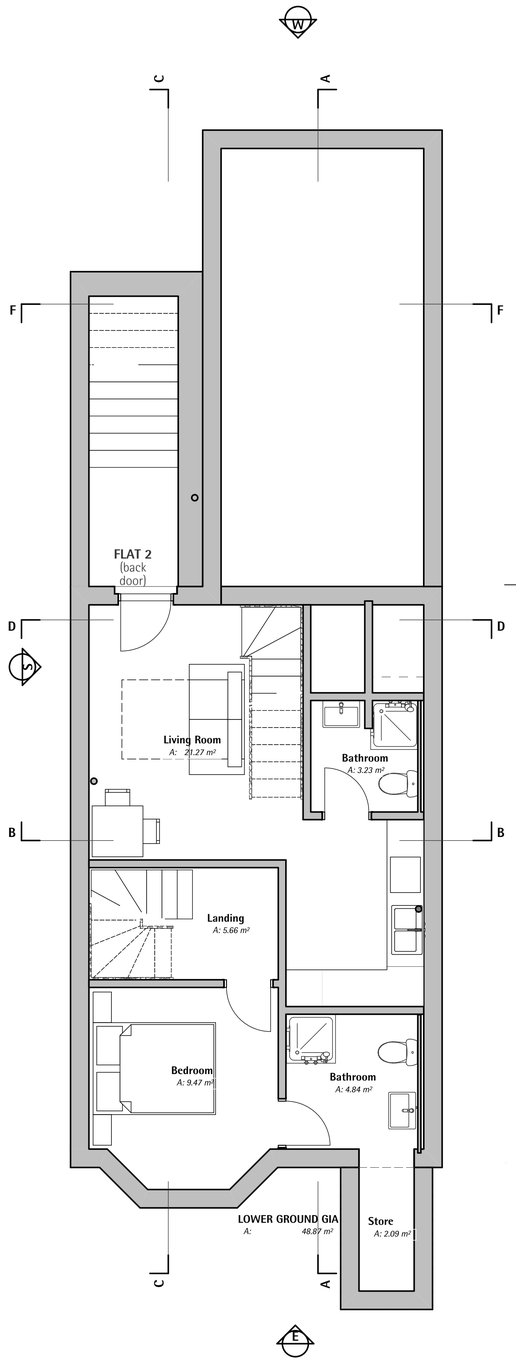

Lower Ground Floor Plan (Proposed)

\- | 1:50

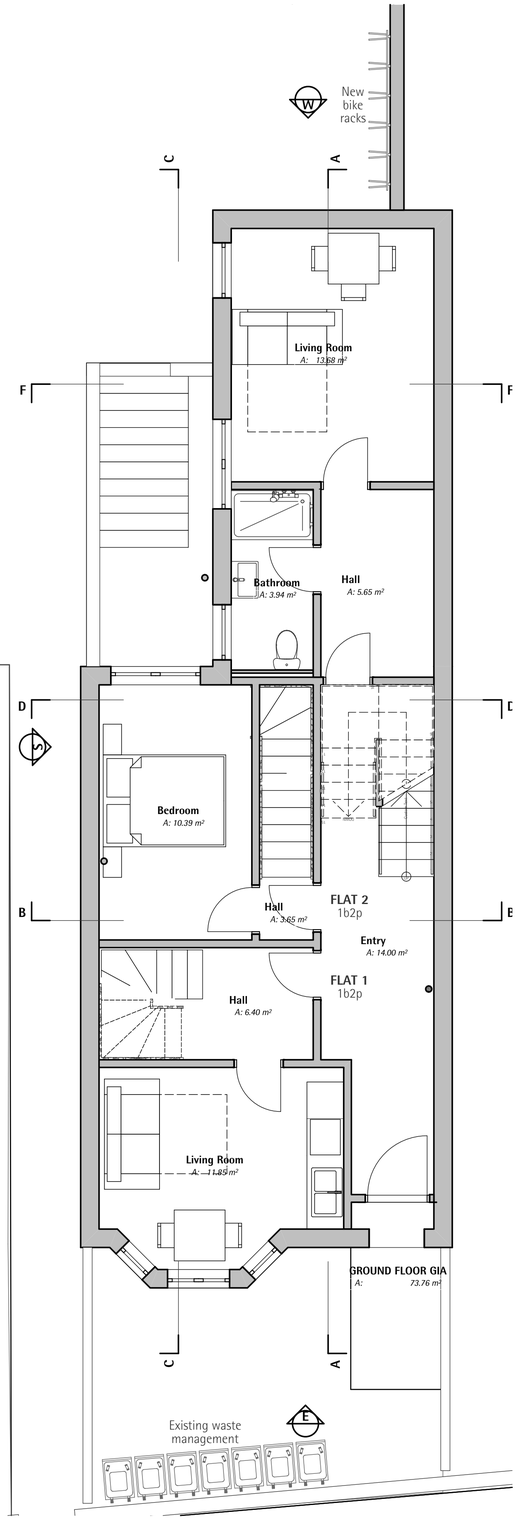

Ground Floor Plan (Proposed)

\- | 1:50

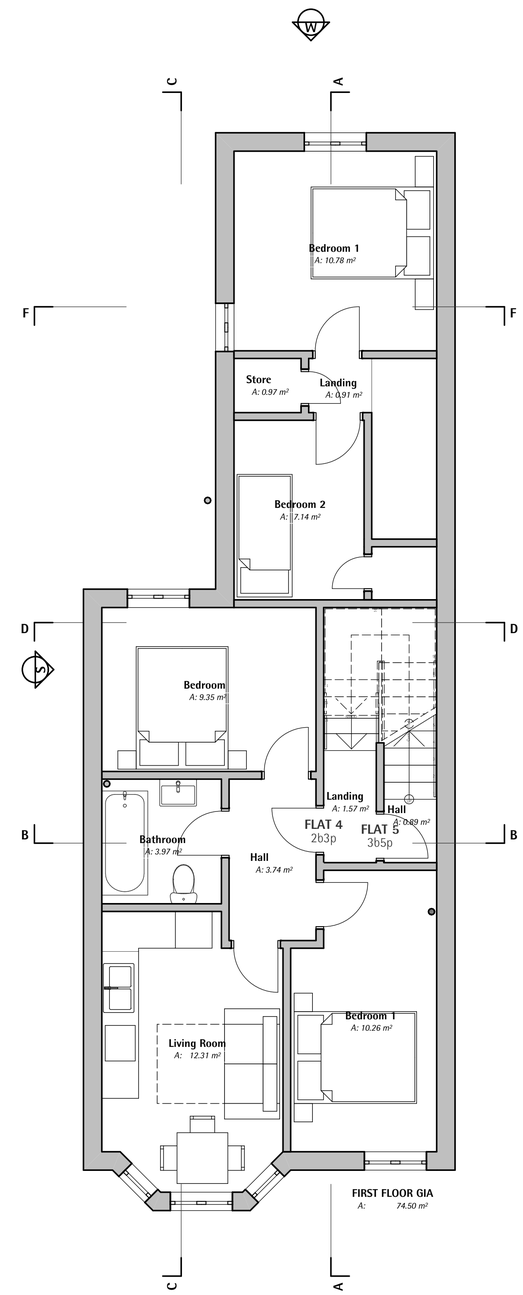

First Floor Plan (Proposed)

\- | 1:50

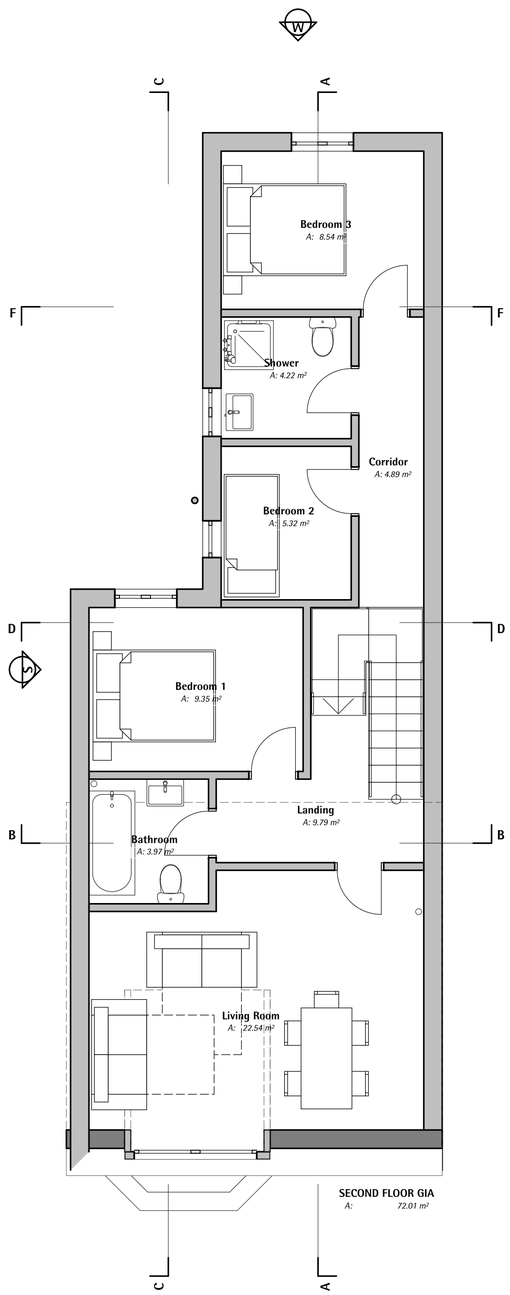

Second Floor Plan (Proposed)

\- | 1:50

General Notes

- Do not scale drawings, dimensions govern.
- All dimensions are in millimeters unless noted otherwise.
- All dimensions to be field verified before proceeding with work.
- All areas are indicative and approximate only.

This document is copyright ©Arca

Legend

Rev	Description	Date
02	01 Final Revisions	21/03/2018
01		01/03/2018

Arca Architects Unit 140 Peel House Altrincham WA14 2PX
0161 236 6886 www.arca.co.uk

Client
Feltham Management Ltd
20 Aldwych Avenue Rusholme Manchester M14 5NL

Project
506 Wilmslow Road
New Homes
Manchester

Title
Floor Plans (Proposed)

Stage / Status
FOR PLANNING APPROVAL

Project Code	Scale @ A1	Date
506	1:50	22/03/2018

Drawing Number
506-OD-0003

Revision
02