


All dimensions are to be checked on site. This drawing shall not be scaled to ascertain dimensions.

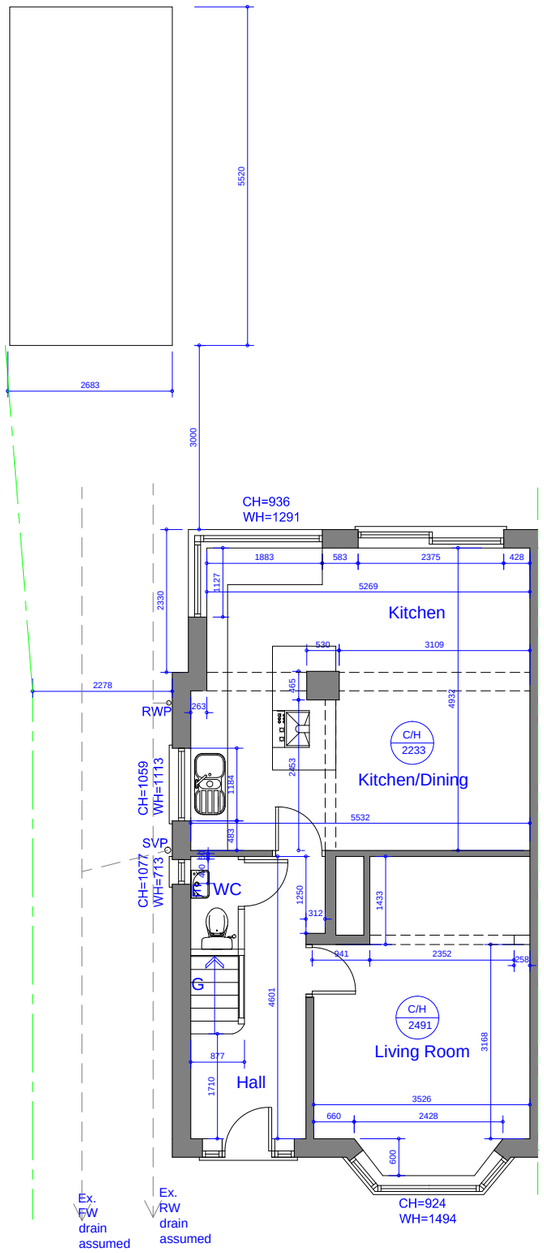

Existing Ground Floor Plan
Scale 1:100

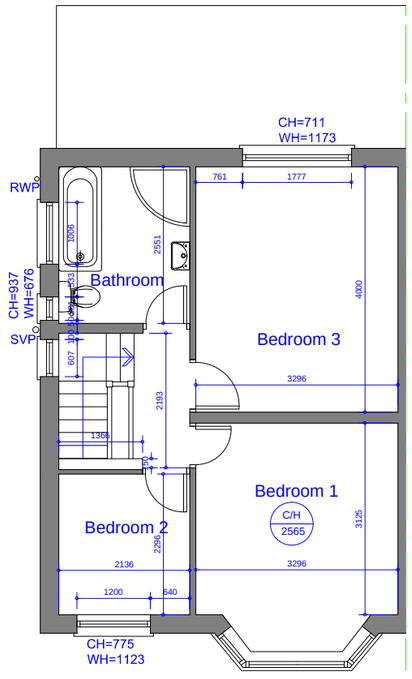

Existing First Floor Plan
Scale 1:100

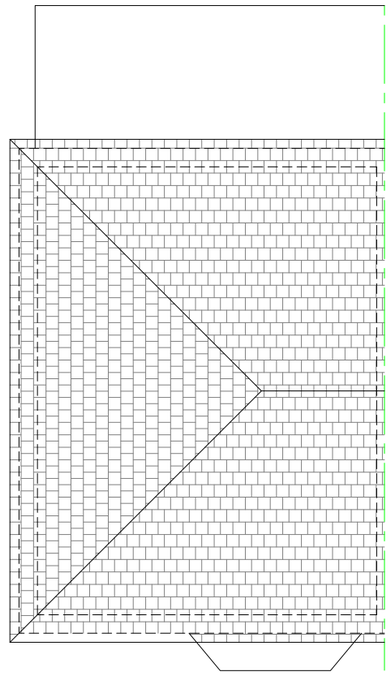

Existing Roof Plan
Scale 1:100

Rev	Date	Description

Issued For : INFORMATION PURPOSES ONLY

Client
Mr. Steve James.

Project
11 Tuscan Road, East Didsbury. M20 5GS
Proposed two storey side extension
and rear extension.

Scheme - Drawing Title
Existing Plans.

01 — Drawing No.
- — Revision
Date 16.03.18
Scale 1:100 @A3

JK TECH SERVS
DOMESTIC, ARCHITECTURAL & SURVEYING SERVICES.
HOUSE EXTENSIONS, GARAGE/LOFT CONVERSIONS.
PLANS FOR PLANNING & BUILDING CONTROL
www.jktechservs.co.uk