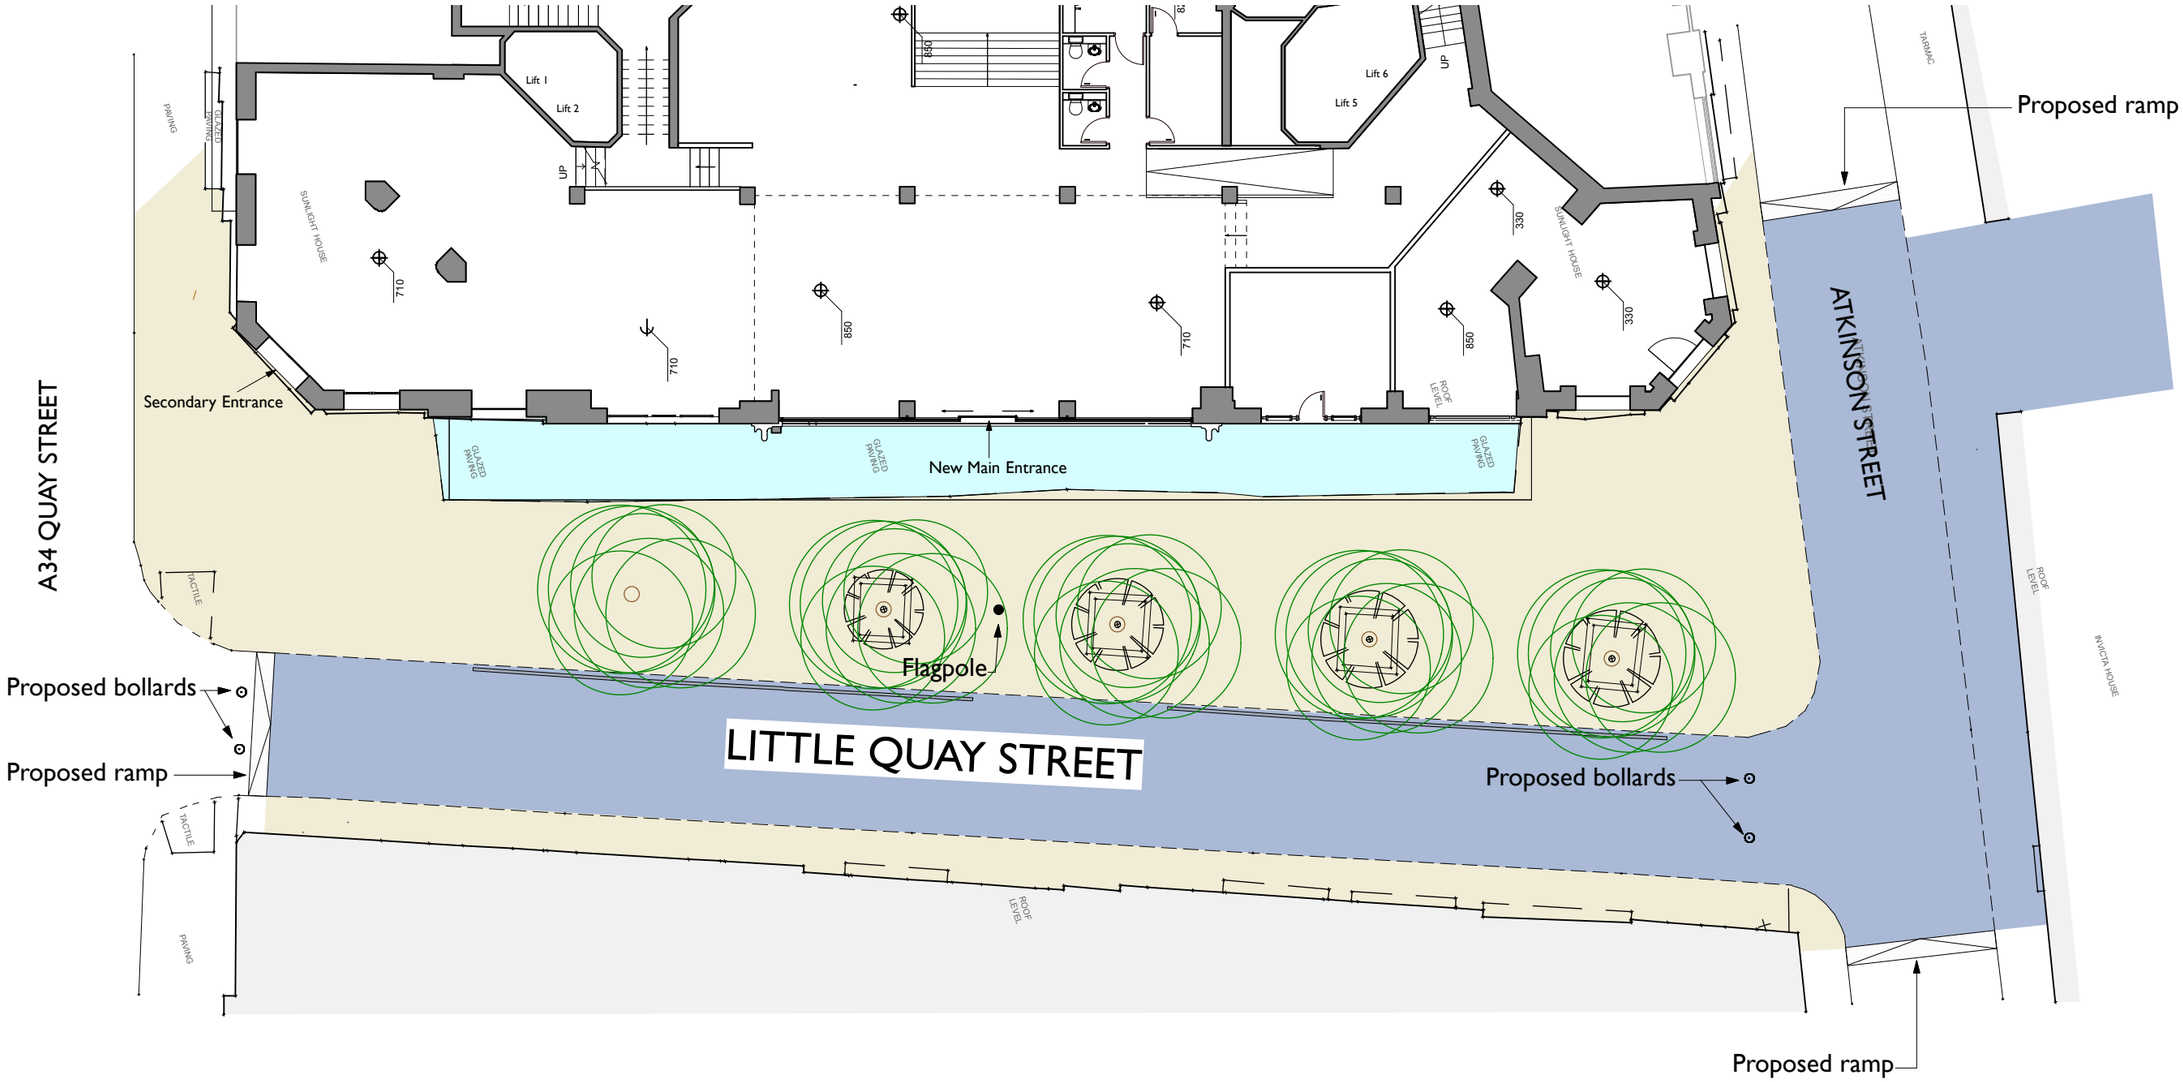


Existing glazed paving

Existing and proposed stone paving

Existing and proposed slate paving

Existing buildings

description	date	rev
Minor alterations following site visit	Jul 15	A

SUNLIGHT HOUSE REFURBISHMENT 1

QUAY STREET

Site Plan - Close Up
Proposed

scheme 1538
no. **P(901)**
rev A

scale **1:200@A3**
date June 2014
drawn CP

Atelier MB Urban Architects
www.ateliermb.co.uk
t 0161 236 0051
e architect@ateliermb.co.uk

COPYRIGHT OF ATELIER MB LTD
DO NOT SCALE FROM THIS DRAWING
DIMENSIONS TO BE CHECKED ON SITE

***SK** sketch **P** proposed **T** tender **C** construction **AB** asbuilt*