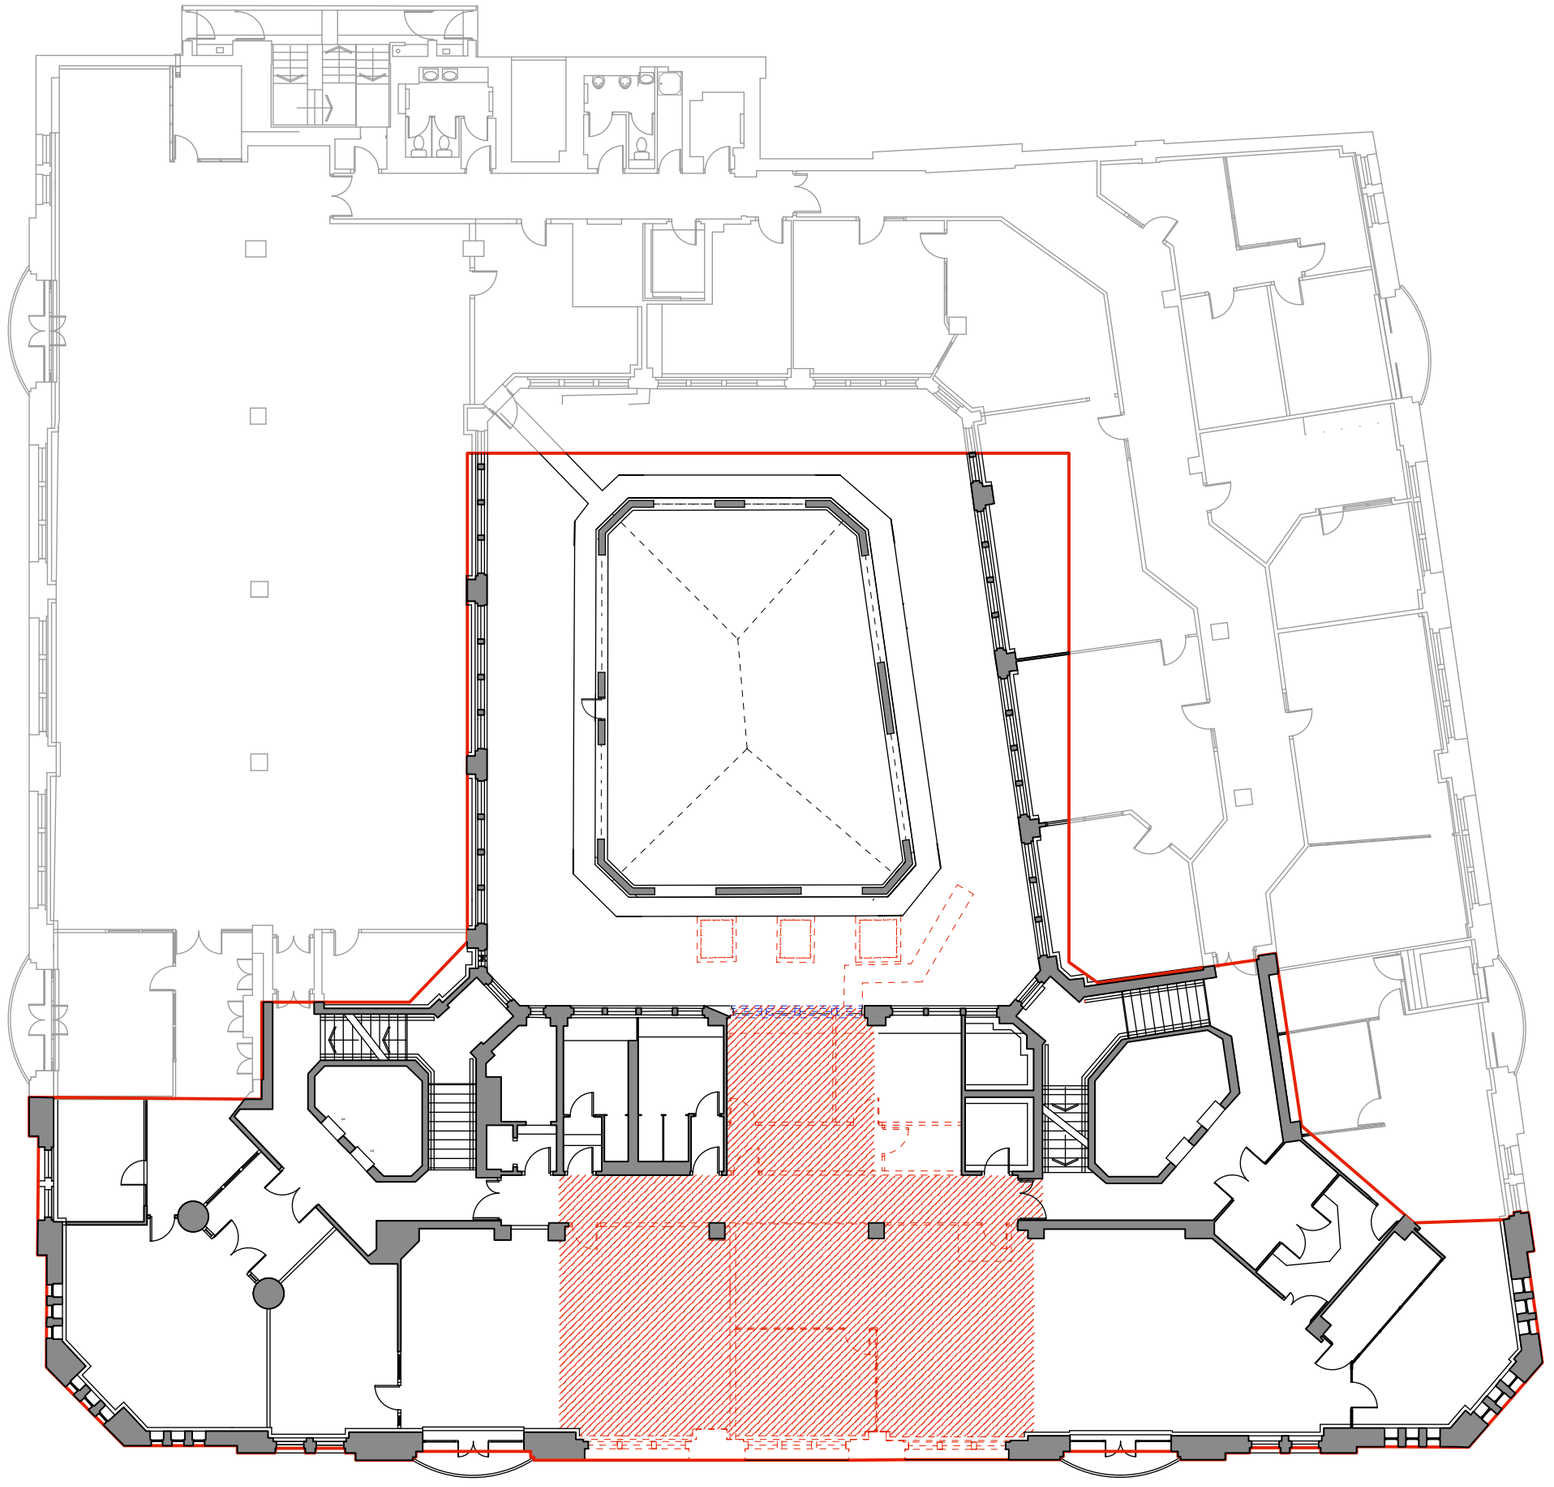


COPYRIGHT OF ATELIER MB LTD
DO NOT SCALE FROM THIS DRAWING
DIMENSIONSTO BE CHECKED ON SITE

Key

- Existing
- Proposed
- Existing To Be Removed - Non Original Fabric
- Existing To Be Removed - Original Fabric
- Suspended ceiling to be removed
- Drawing reference 1/312 (TBC)

C	30.01.18	Little Quay St windows replaced
B	Aug 15	Suspended ceiling indicated
A	Jul 15	Drawing colours revised

Sunlight House

First Floor Plan
Proposed Soft Strip Out

scheme	1538
drwg no.	**P(110)**
rev	C
scale	**1:200@A3**
date first drawn	Jun 15
drawn	MM

SK *sketch* ***P*** *proposed* ***T*** *tender* ***C*** *construction* ***AB*** *asbuilt*

www.ateliermb.co.uk
t 0161 236 0051
e architect@ateliermb.co.uk

Atelier MB
Urban Architects