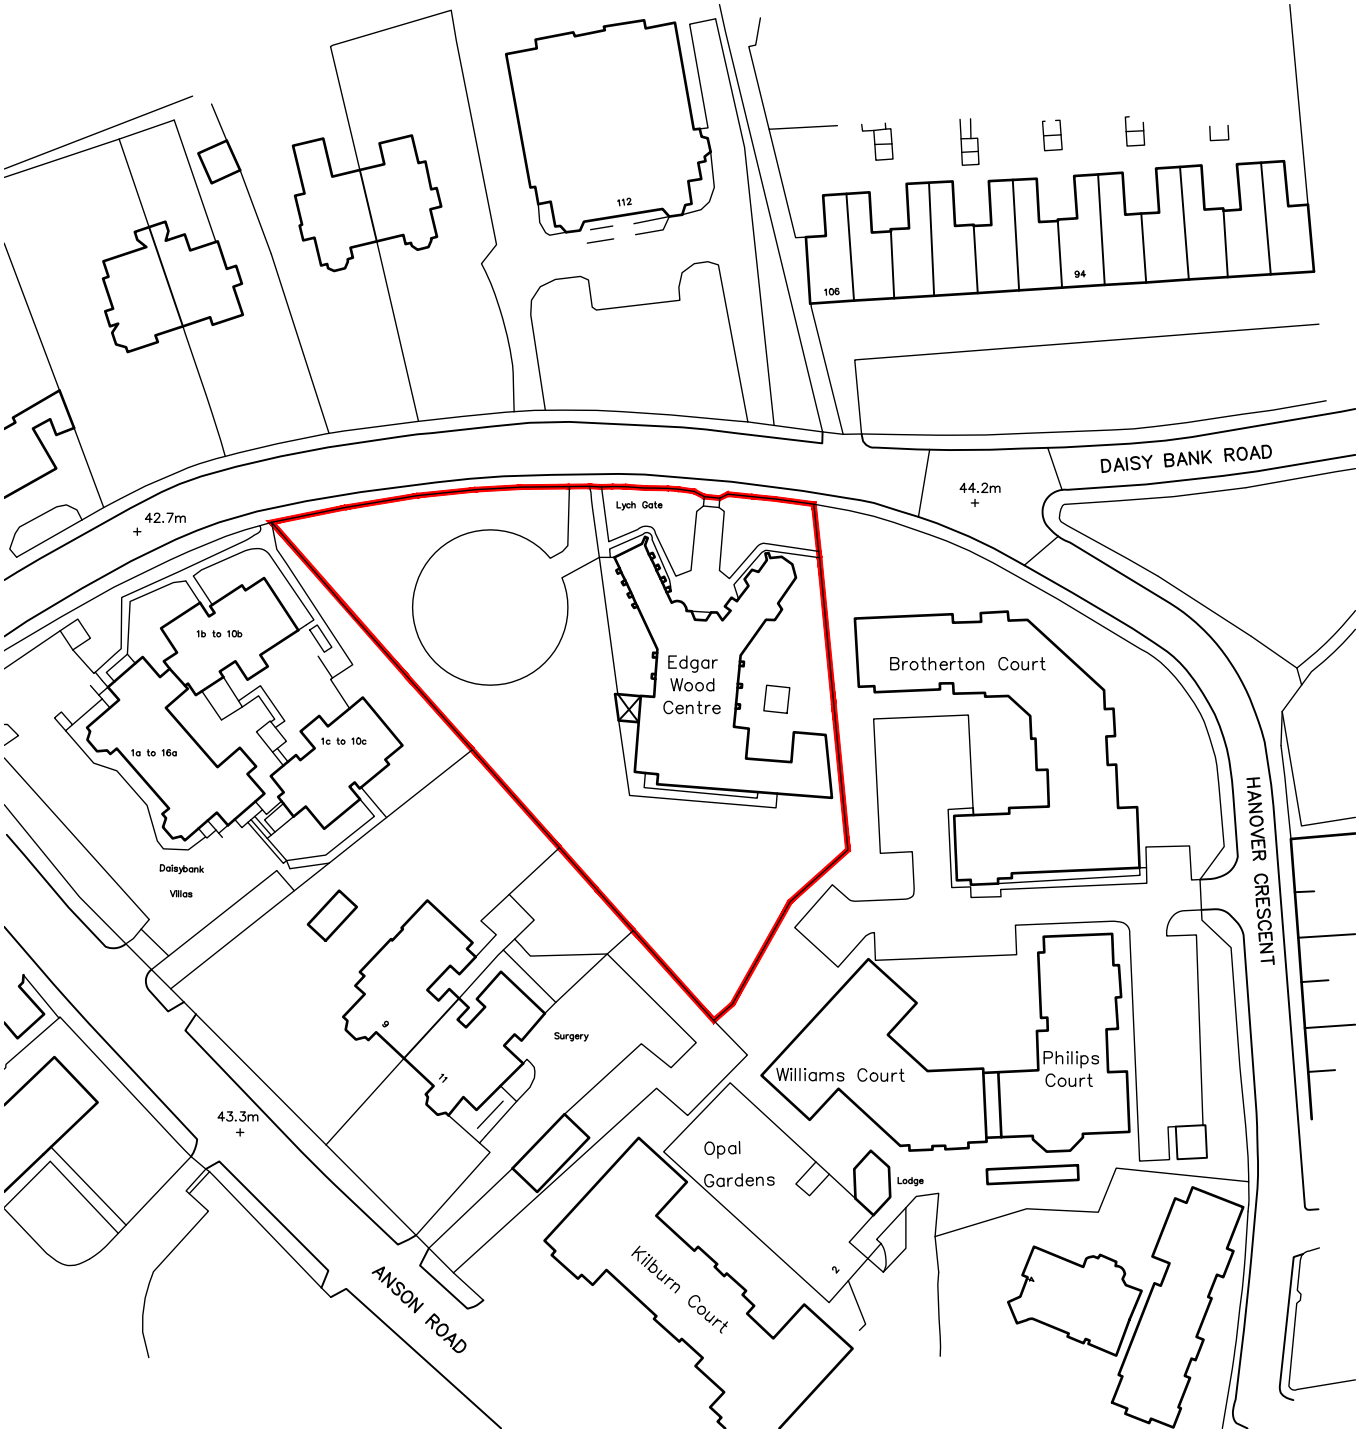


Edgar Wood Centre, Manchester Location Plan

0 20m 40m 60m 80m

1:1250@A4 1268-PL01

PWL ARCHITECTURE

31 Chapel Brow Leyland Preston PR25 3NH
Tel 01772 467404 E Mail info@pwlarchitecture.com