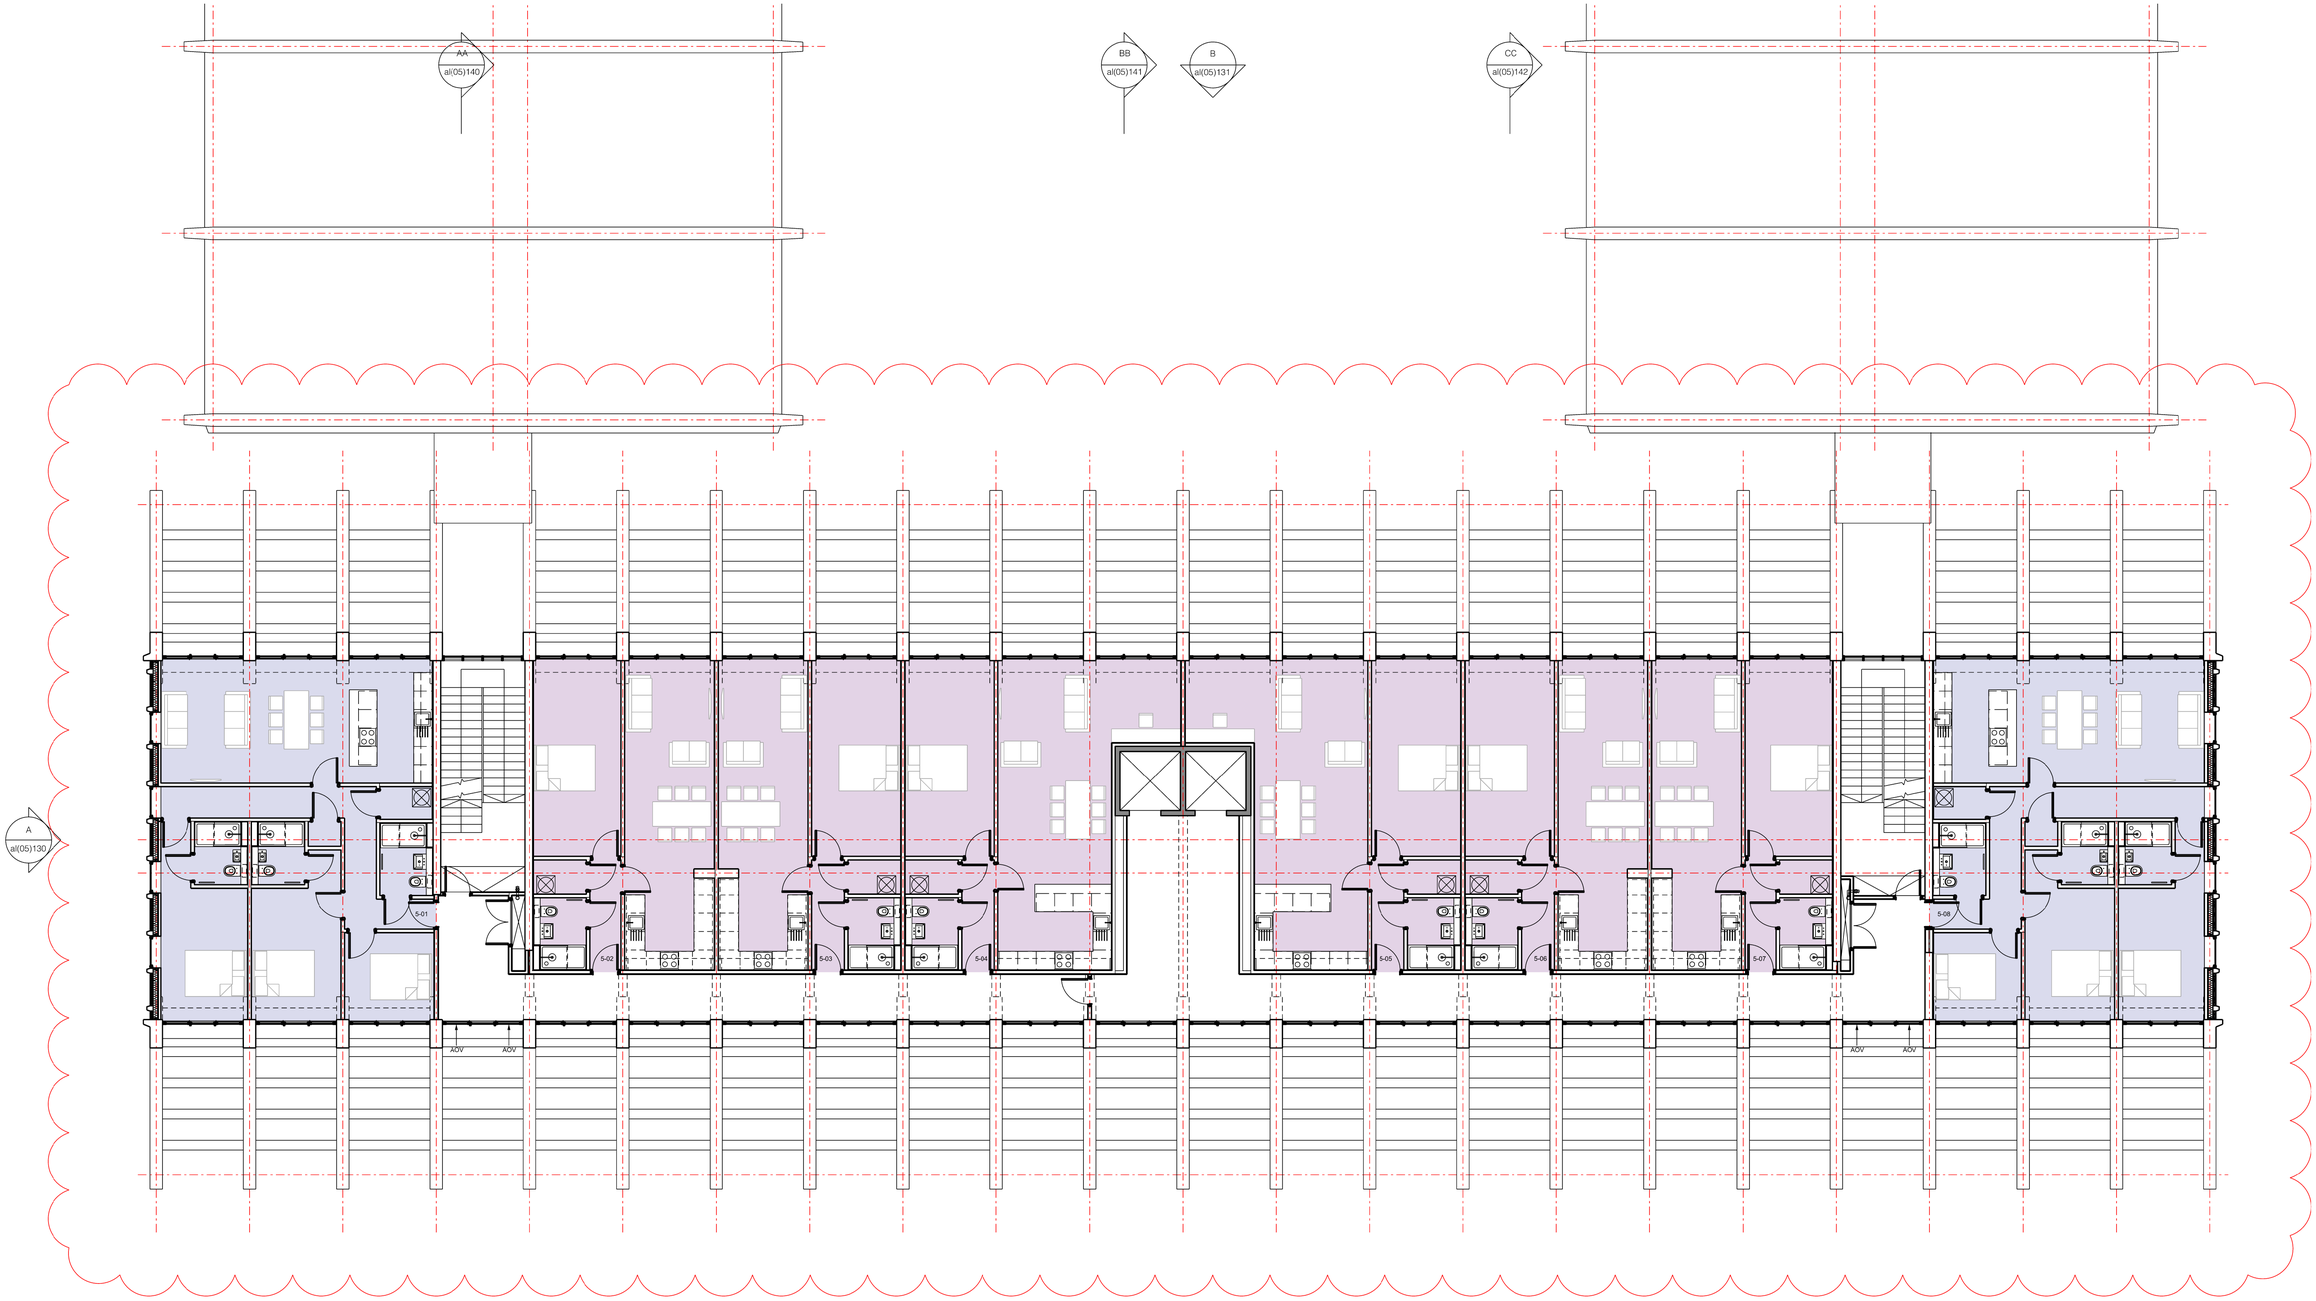

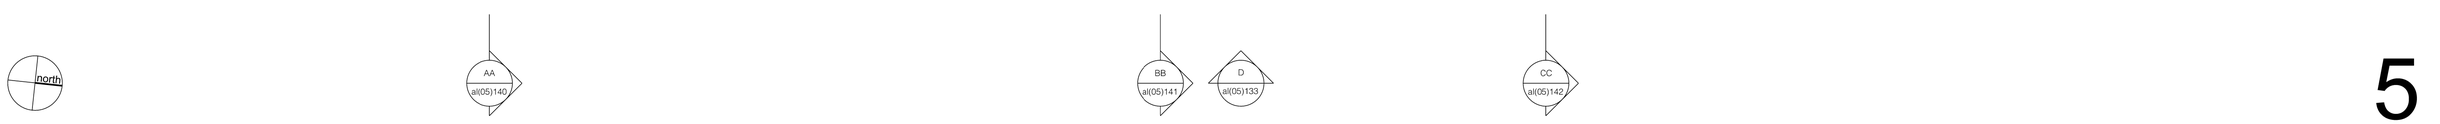

5

Sixtwo Architects Ltd
The Boardwalk
Medlock Street
Manchester
M2 4RW

0161 711 0440

www.sixtwoarchitects.com

DO NOT SCALE OFF THIS DRAWING

This design and drawing is the copyright of sixtwo architects and may not be reproduced in any form whatsoever without prior written consent. Issue of the drawing does not impart any real or implied copyright licence.

revisions + notes:

Rev P1 13.12.2017 Updated floor plan
Added construction detail to plan

project:
TOASTRACK

client:
GENERATION LTD

title:
PROPOSED FIFTH FLOOR PLAN

status:
PLANNING

drawing number:
al(05)158

job number:
0060

date:
28.09.2015

scale:
1:100 @ A1

drawn by:
CS

revision:
P1

sixtwo