

North East Elevation to Sawley Road (Elevation 1)



South West Elevation to Courtyard (Elevation 2)

Materials

Walls
- White, smooth facing brick.
- Black, smooth facing brick.
- Gold, anodised metal feature balconies.

Windows
- White polyester powder coated aluminium frames (double glazed).
- Black polyester powder coated aluminium frames (double glazed).
- Grey polyester powder coated aluminium curtain walling (double glazed).

Doors
- Glass entrance doors.
- Black, PPC steel escape doors.

Roof
- Main Roof is in Liquid Plastics Decothane System (or similar), Colour: Shale Grey

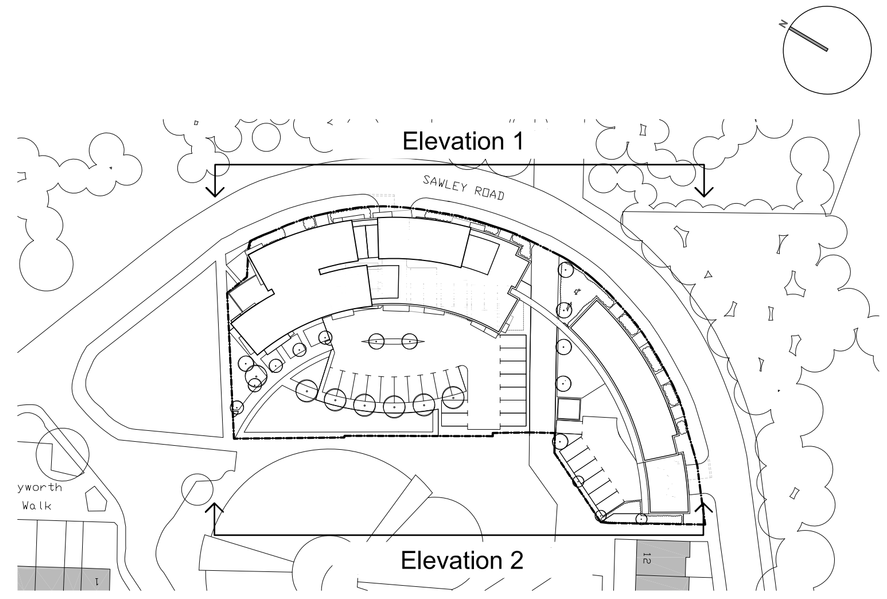

Note:

This drawing should not be scaled unless for planning application purposes. Work to figured dimensions only.

All dimensions and levels to be checked on site.

Land registry title and ownership boundaries are produced by Studio KMA using all reasonable endeavours. We cannot be held responsible for scale discrepancy of plans supplied to us.

Any discrepancies should be reported to Studio KMA at the address below.

This drawing should not be reproduced without written permission from Studio KMA.

Drawing Amendment:

rev	date	drawn	checked
-	25/03/15	RH	AT

Initial Issue

0 2 4 6 8 10m

Scale 1:200 @ A1

Project Title

Miles Platting
Sawley Road

Drawing Title

Proposed
Elevations

Project No.	Drawing No.
T464	P012
Date	Scale
25/03/2015	1:200 @ A1
Stage	Revision
Stage 3	-
Drawn By	Auth By
RH	AT

Studio KMA Limited
26 Tanner Business Centre
Waterside Mill Chew Valley Road
Greenfield Oldham OL3 7NH
www.studiokma.co.uk