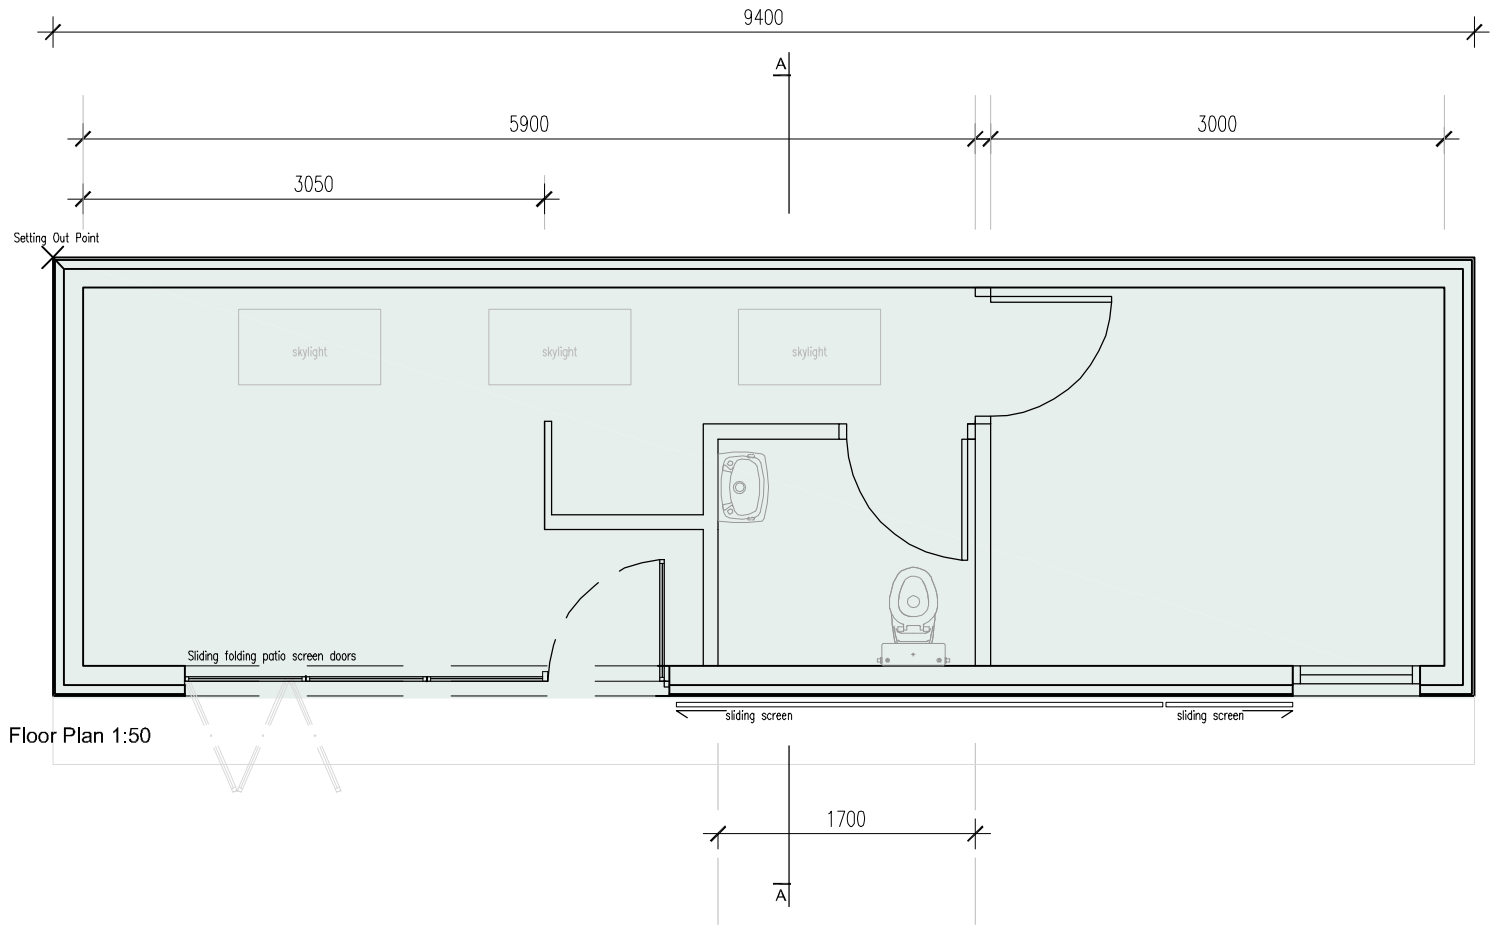

Floor Plan 1:50



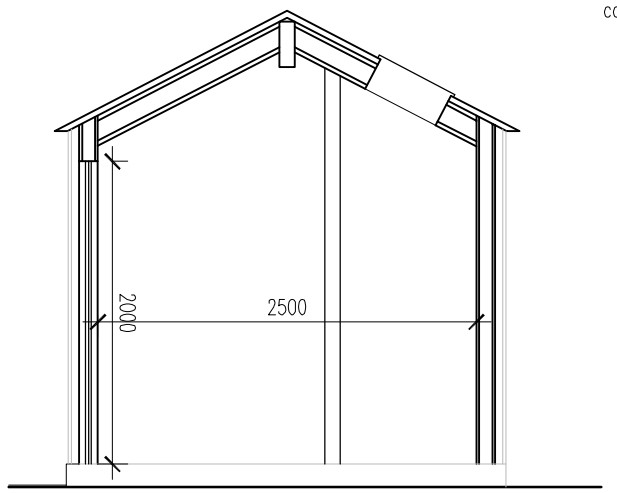

Section A-A



Copyright: All rights reserved. This drawing or any portion of it may not be reproduced in any way without the consent of the Architect.

This drawing is to be read in conjunction with all relevant Architect's and other Consultants' drawings and specifications.

This drawing must not be scaled. Dimensions are in millimetres unless specified. All dimensions are to be verified by the Contractor on site. All discrepancies should be reported to the C.A. immediately upon discovery and prior to the commencement of the works.

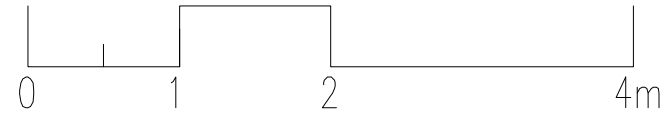

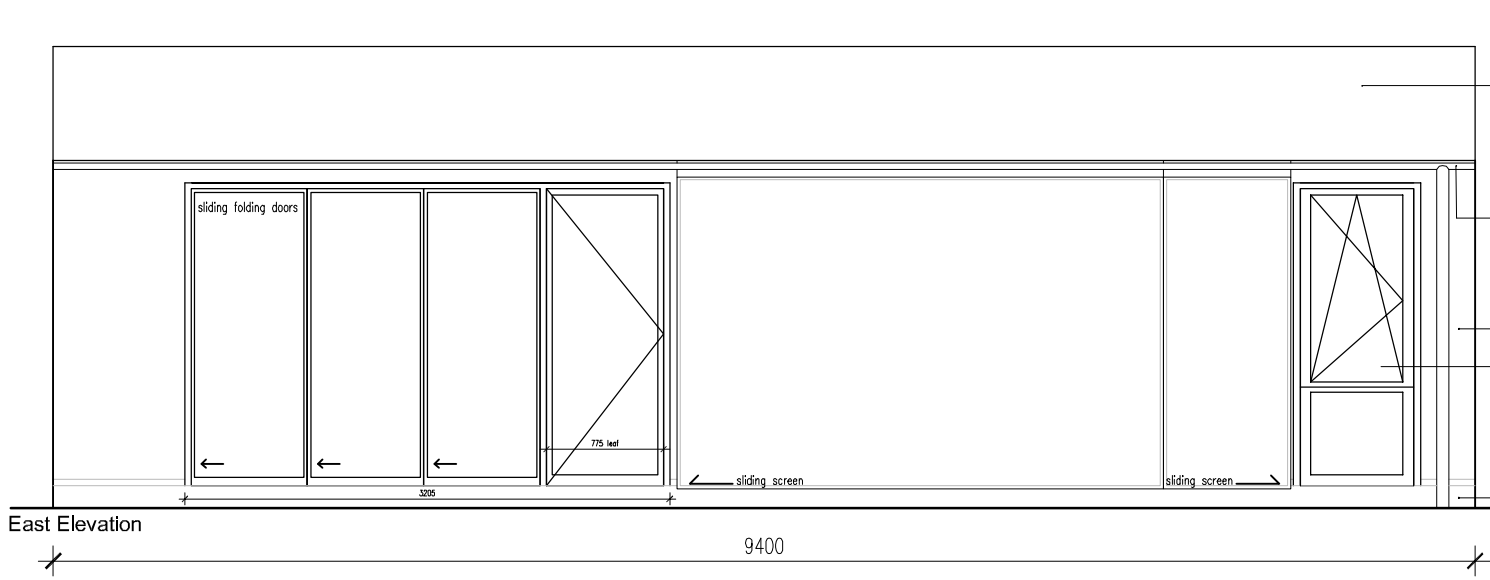

East Elevation

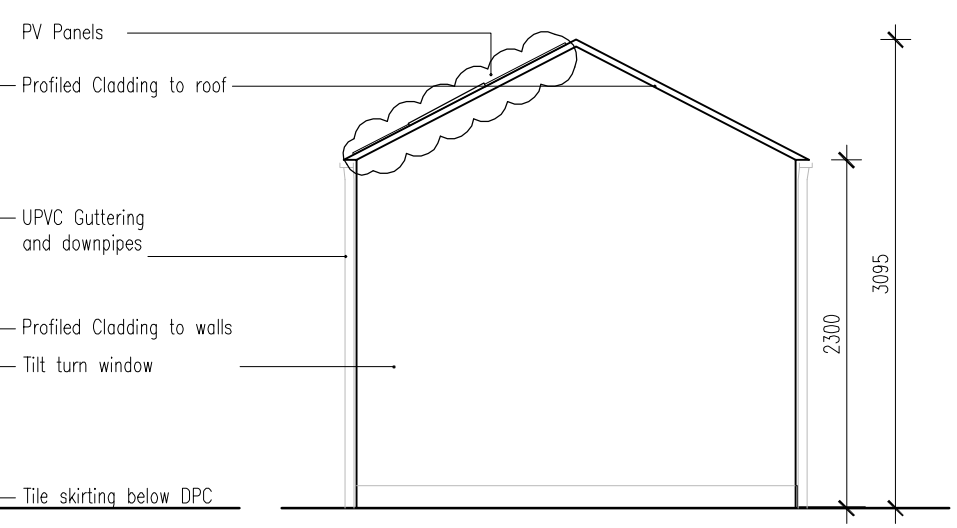

South Elevation

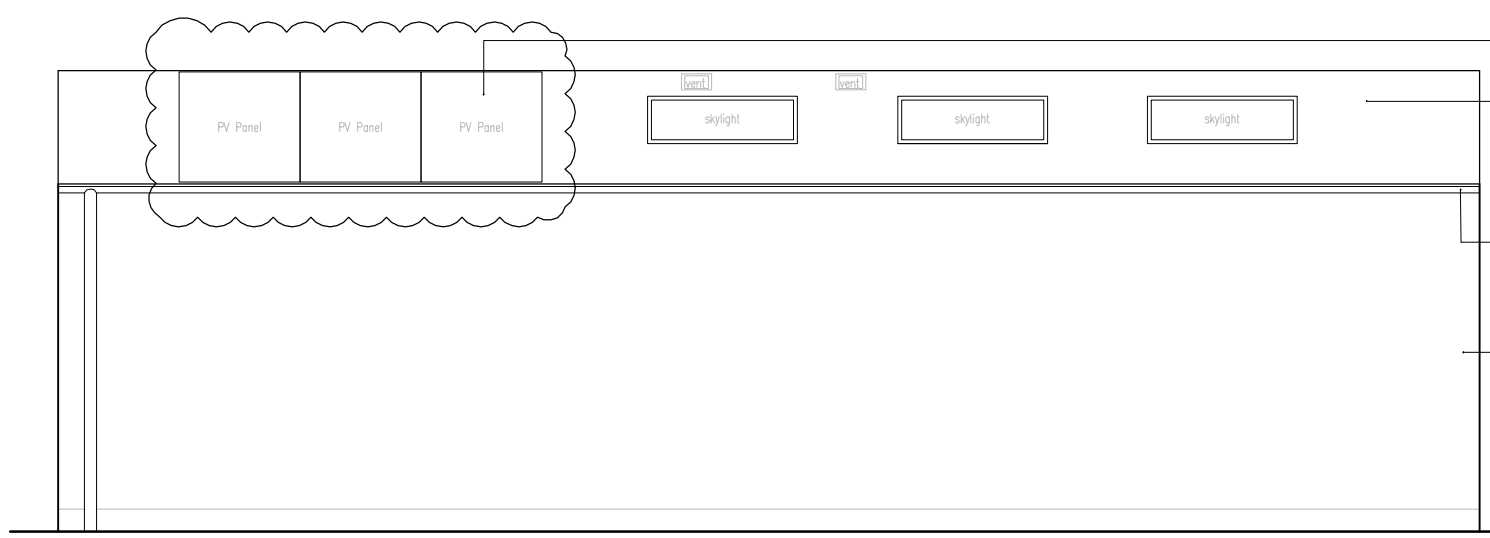

West Elevation

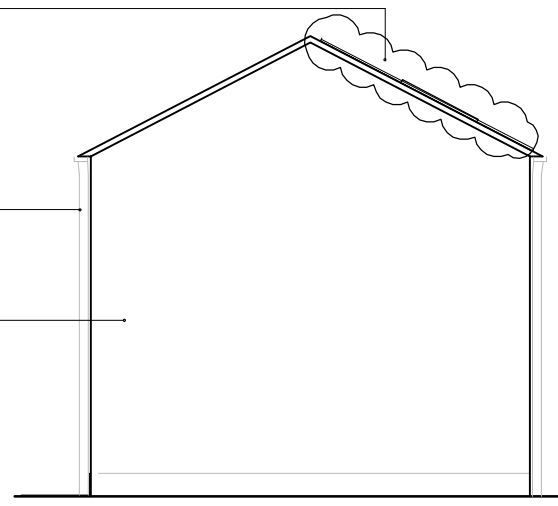

North Elevation

02/05/18 3 no. PV panels added.

04/04/18 Existing door omitted and replaced with window. No. of skylights reduced from 6no. to 3no. and sizes amended.

walker simpson architects
33 Piccadilly
Manchester
M1 1LQ
t: 0161 228 7406
f: 0161 228 7046
e: wsa@walkersimpson.com

walker simpson architects

Proposed Superstructure

Plan, Section, Elevations 1:50@A3

WSA.ANNEXE.P1.04.A2 APRIL 2017