
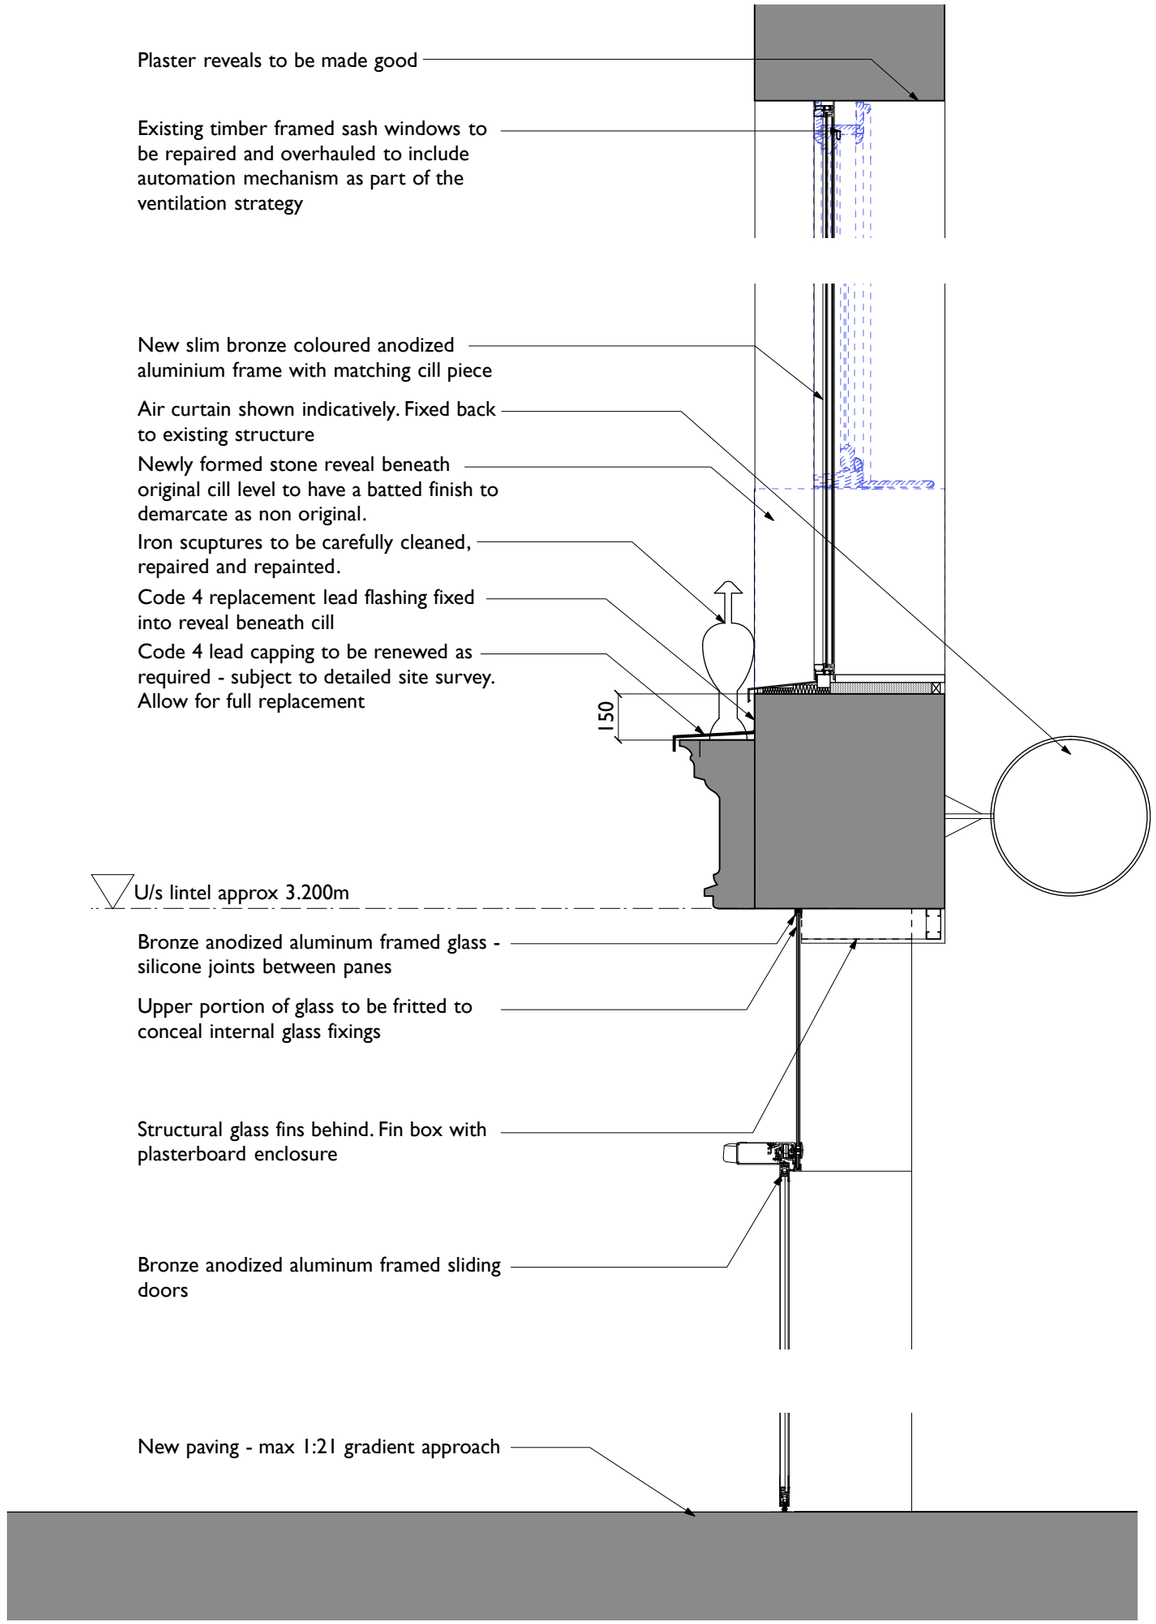


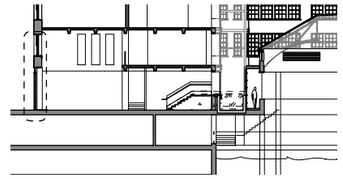

COPYRIGHT OF ATELIER MB LTD
DO NOT SCALE FROM THIS DRAWING
DIMENSIONSTO BE CHECKED ON SITE

NB: **All sizes are indicative** - pending detailed design post planning stage

Key

- Existing
- Proposed
- Existing To Be Removed - Non Original Fabric
- Existing To Be Removed - Original Fabric

A 30.01.18	Original windows replaced following Planning comments

Sunlight House

Localised Sections
New Main Entrance

scheme	1538
drwg no.	**P(312)**
rev	A
scale	**1:50@A3**
date first drawn	July 15
drawn	MM

SK *sketch* ***P*** *proposed* ***T*** *tender* ***C*** *construction* ***AB*** *asbuilt*

www.ateliermb.co.uk
t 0161 236 0051
e architect@ateliermb.co.uk

Atelier MB
Urban Architects