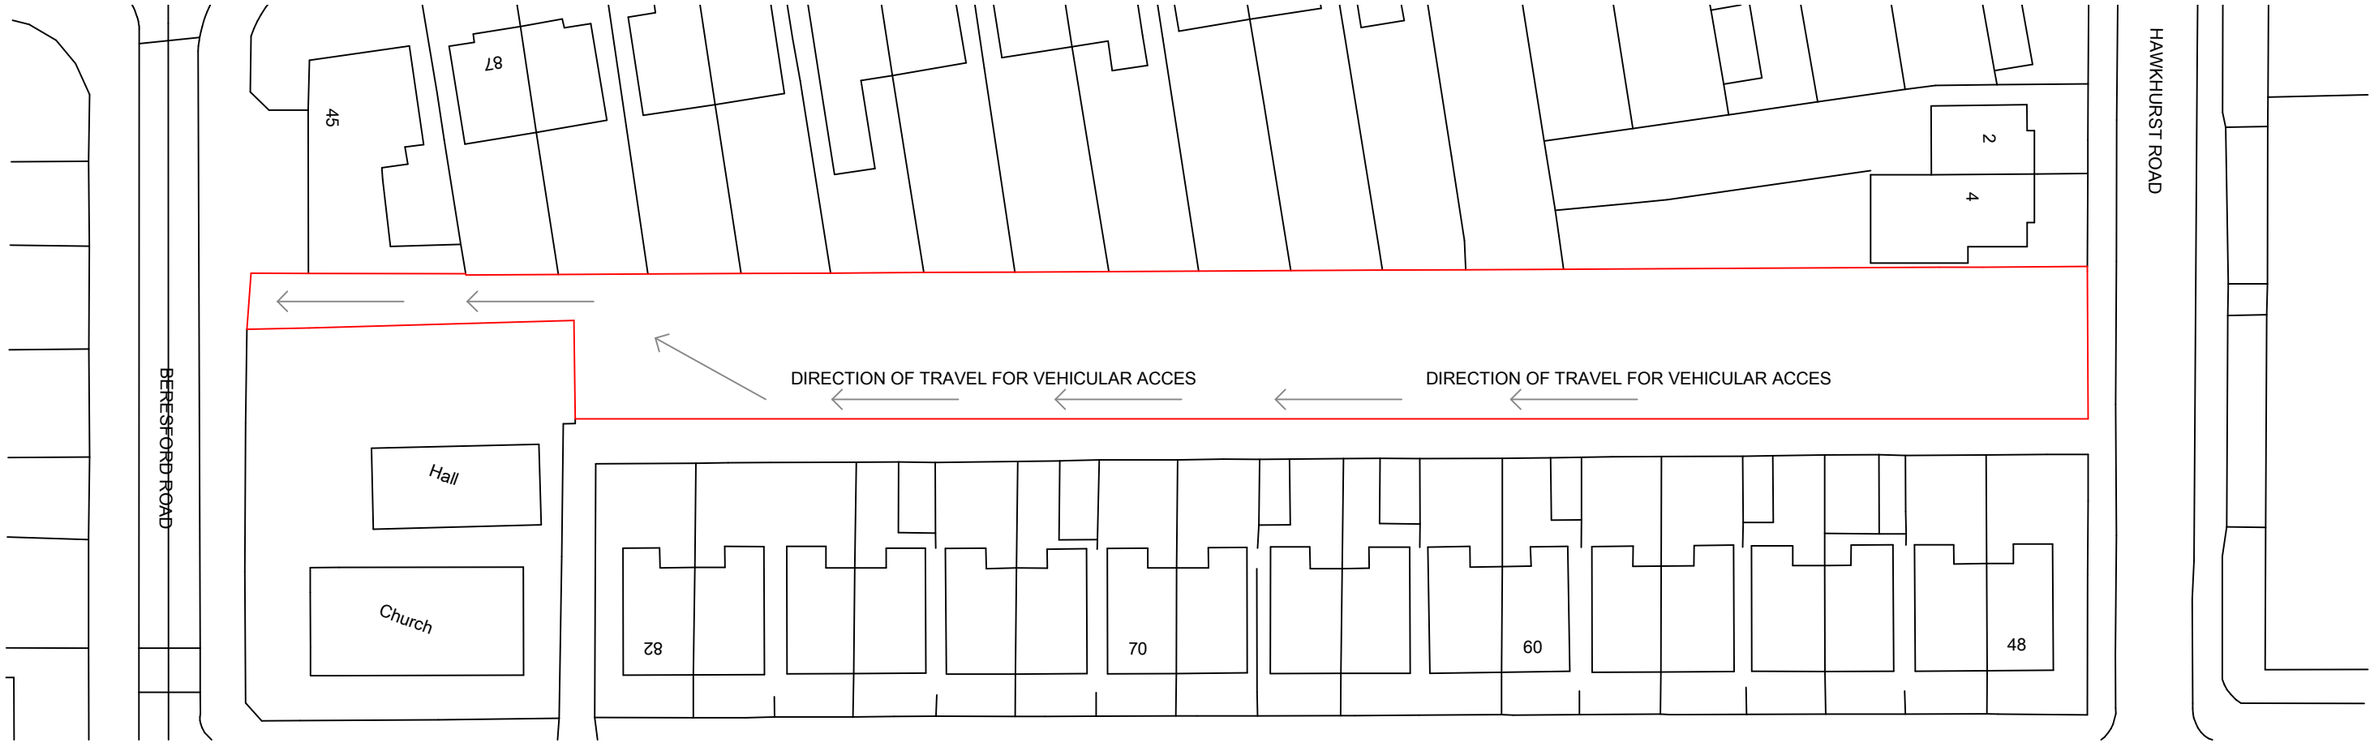

1:500

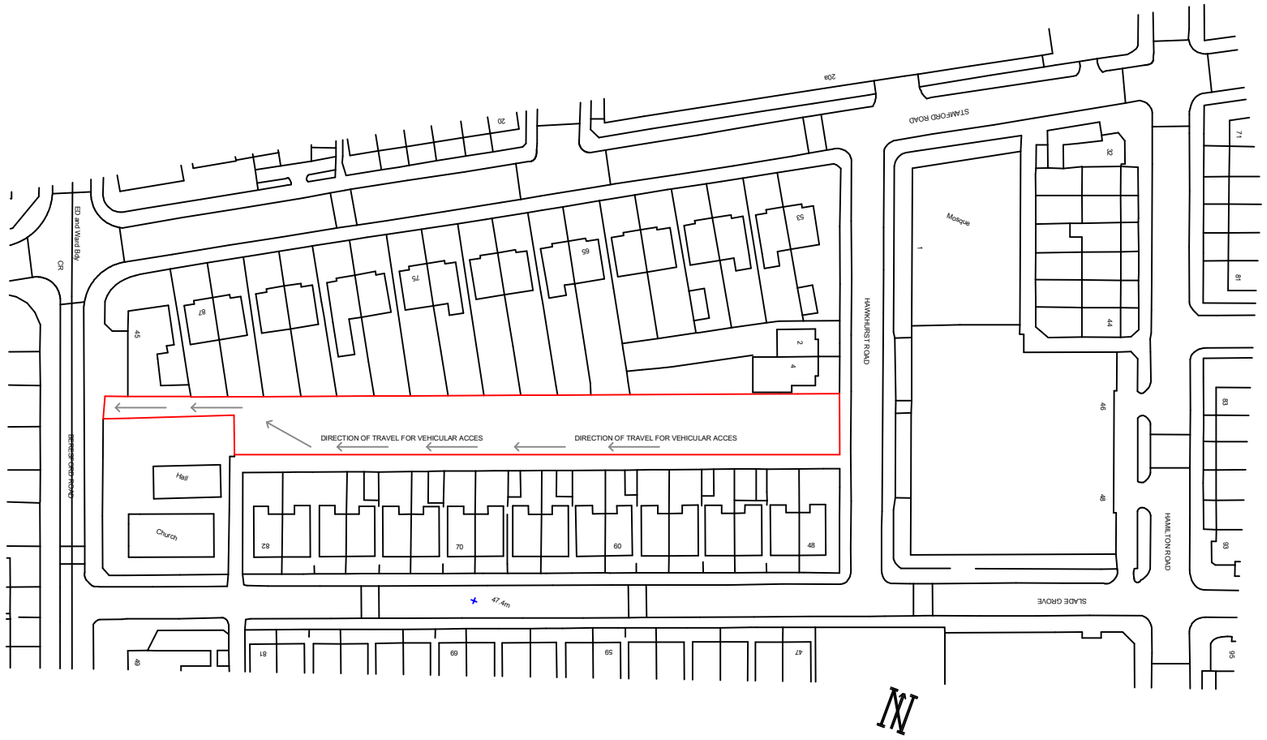

1:1250

Notes:- This drawing is COPYRIGHT no copy or alteration may be made without our prior permission

DO NOT SCALE FROM THIS DRAWING FOR SETTING OUT OF WORKS

Goodchild Architectural

Chartered Architectural Technologist

62 Belmont Ave, Springhead,
Oldham, OL4 4RS.
Tel : 079-000-000-45

Scale:

Client: *Dar Ul Uloom Islamia*

Date: *04/05/12*

Address *Stamford rd/ Hawkhurst rd*
Longsight
Manchester M13 0SE

Dwg. No. Rev. *T1089*

Title: *NEW DWELLING*

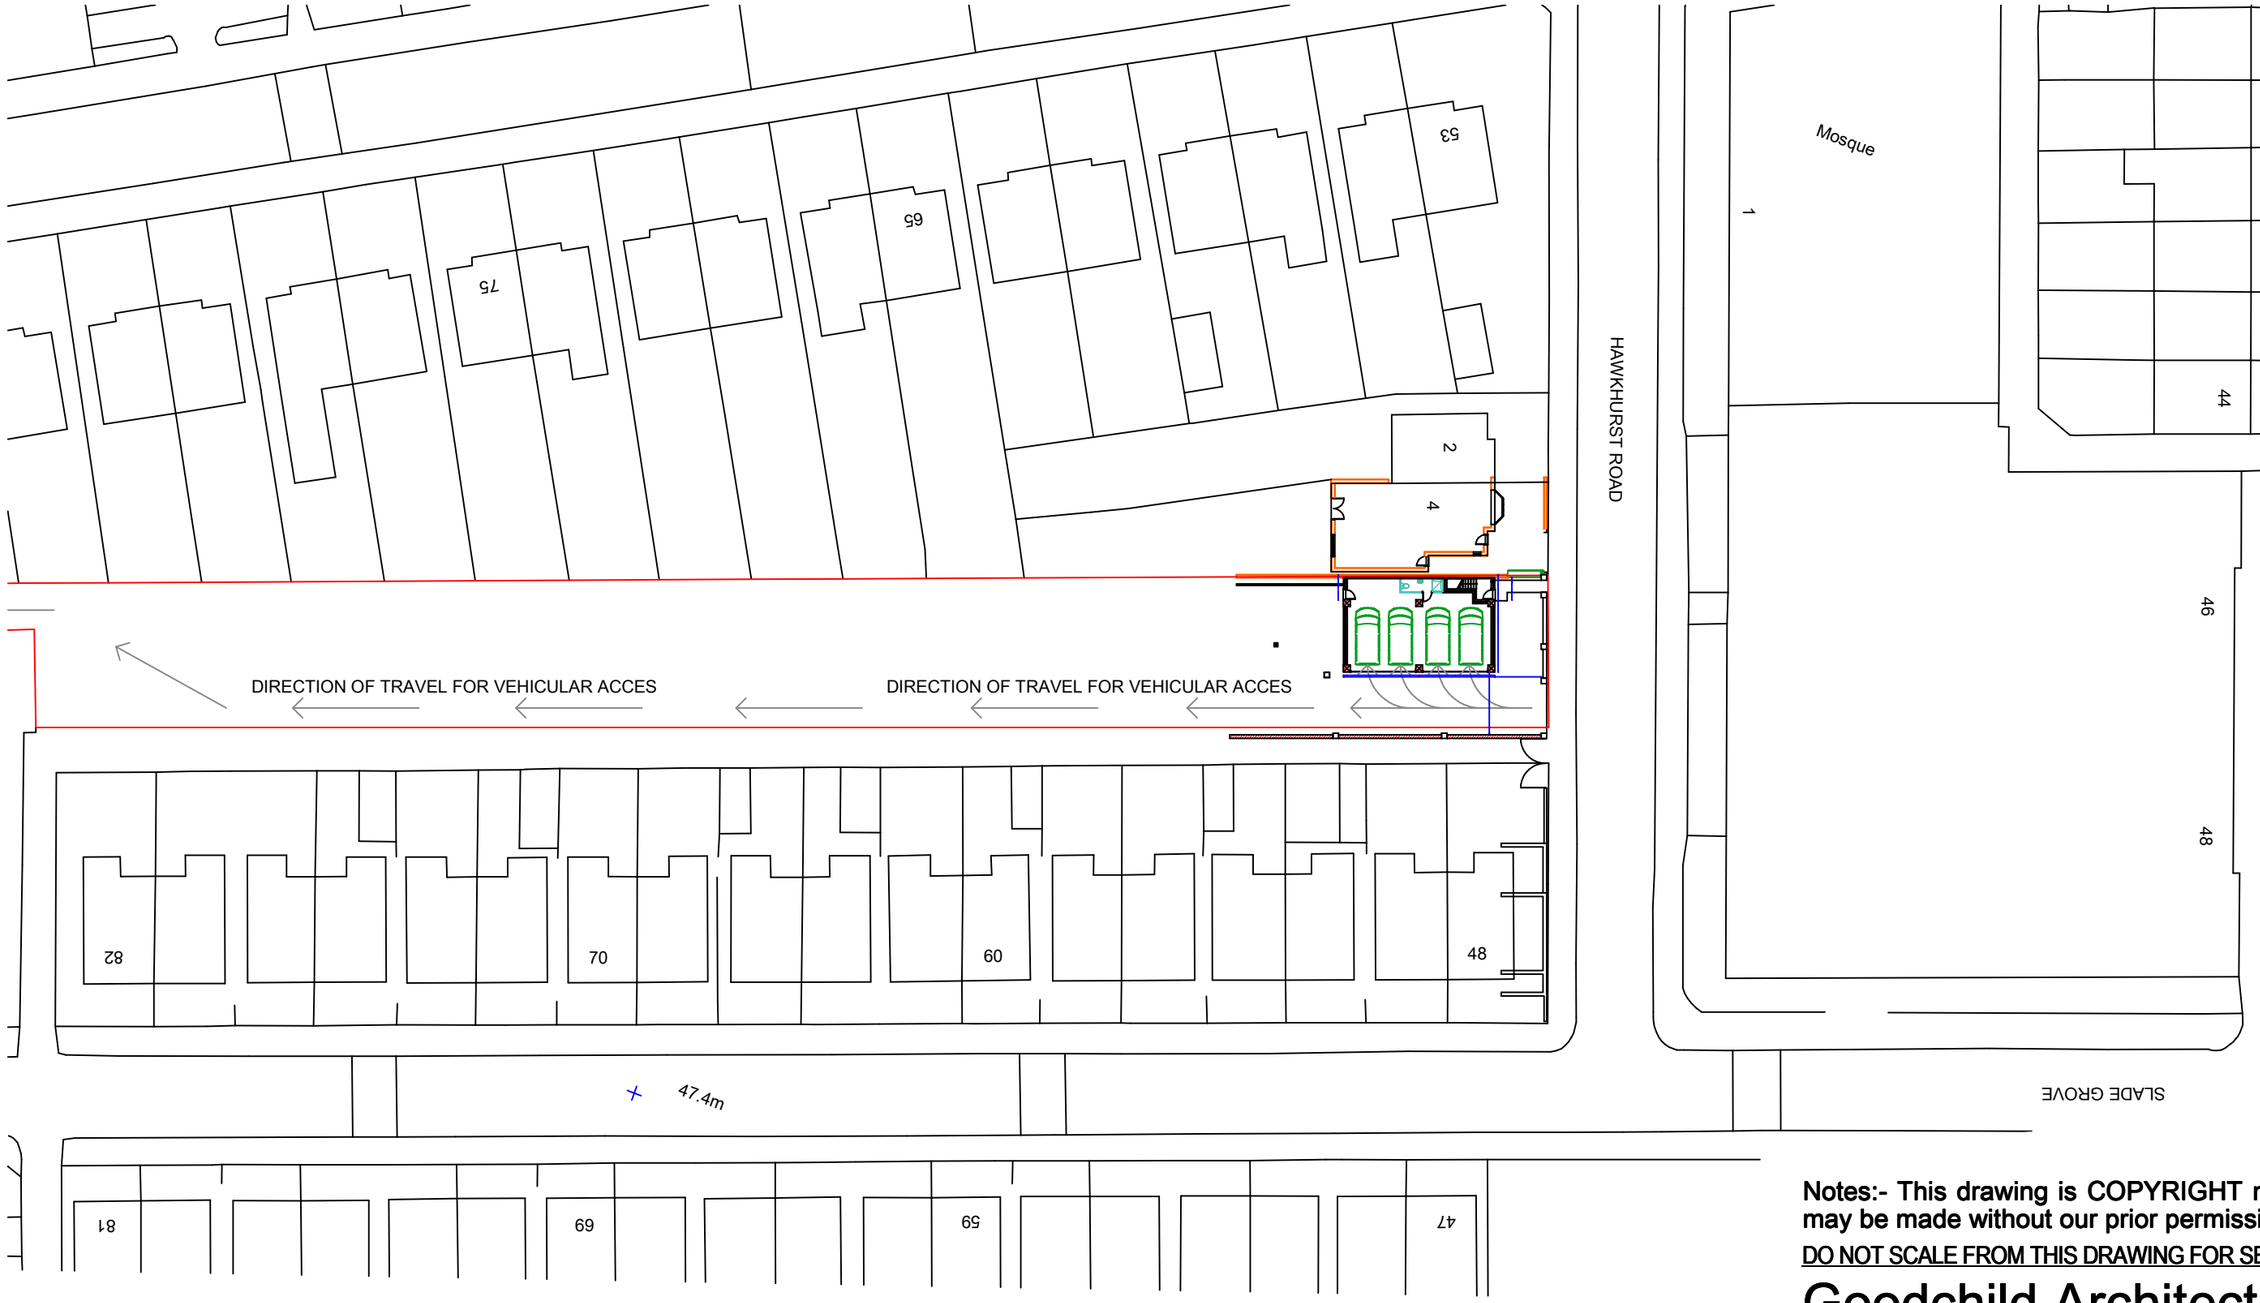

1:500

Notes:- This drawing is COPYRIGHT no copy or alteration may be made without our prior permission

DO NOT SCALE FROM THIS DRAWING FOR SETTING OUT OF WORKS

Goodchild Architectural

Chartered Architectural Technologist

62 Belmont Ave, Springhead,
Oldham, OL4 4RS.
Tel : 079-000-000-45

Scale:

Client: *Dar Ul Uloom Islamia*

Date: *04/05/12*

Address: *Stamford rd/ Hawkhurst rd*
Longsight
Manchester M13 0SE

Dwg. No. Rev. *T1089*

Title: *NEW DWELLING*