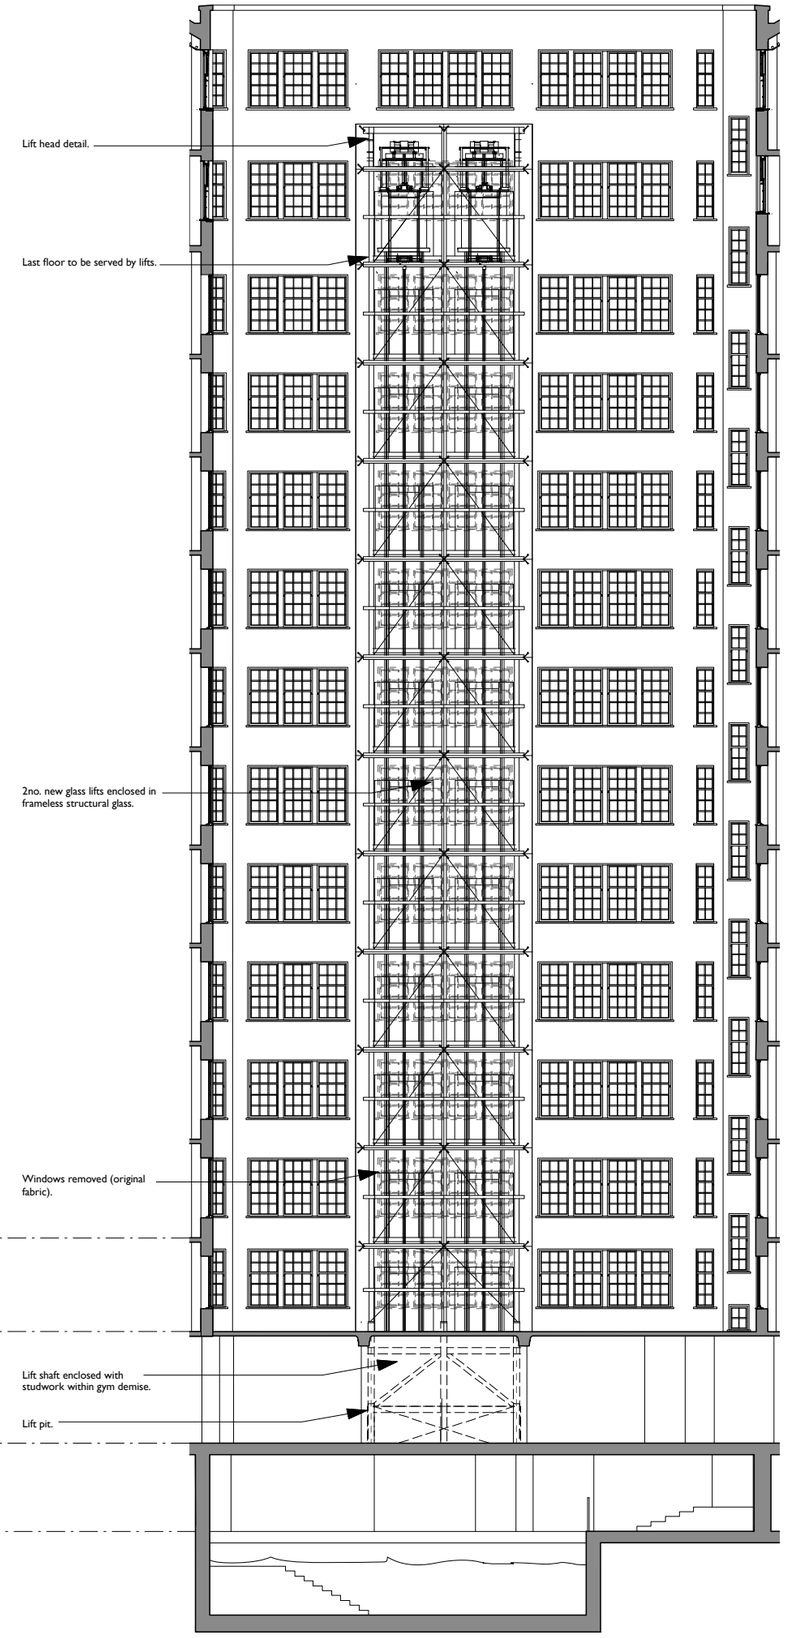
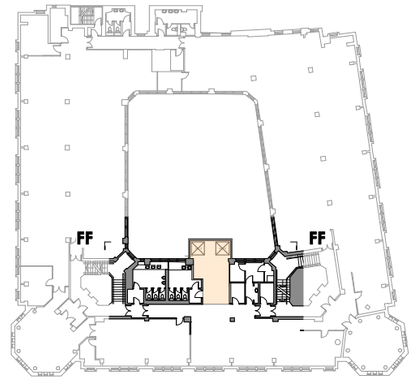



COPYRIGHT OF ATELIER MB LTD
DO NOT SCALE FROM THIS DRAWING
DIMENSIONS TO BE CHECKED ON SITE

Key

- Existing
- Proposed
- Existing To Be Removed - Non Original Fabric
- Existing To Be Removed - Original Fabric
- Drawing reference 1/312 (TBC)

| | |
|---|---|
| **A** Sept 15 | Alterations to lift structure to suit S.E. drawings |

Sunlight House

**Sectional Elevation FF**
Proposed

| | |
|---|---|
| scheme | 1538 |
| drwg no. | **P(230)** |
| rev | A |
| scale | **1:200@A3 unless labelled** |
| date first drawn | Aug 15 |
| drawn | ZS |

***SK** sketch **P** proposed **T** tender **C** construction **AB** asbuilt*

**www.ateliermb.co.uk**
t 0161 236 0051
e architect@ateliermb.co.uk

Atelier MB
Urban Architects