
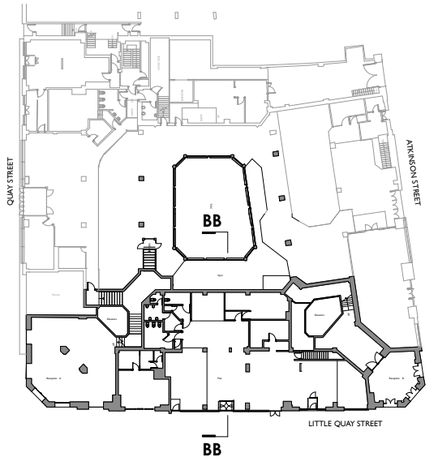


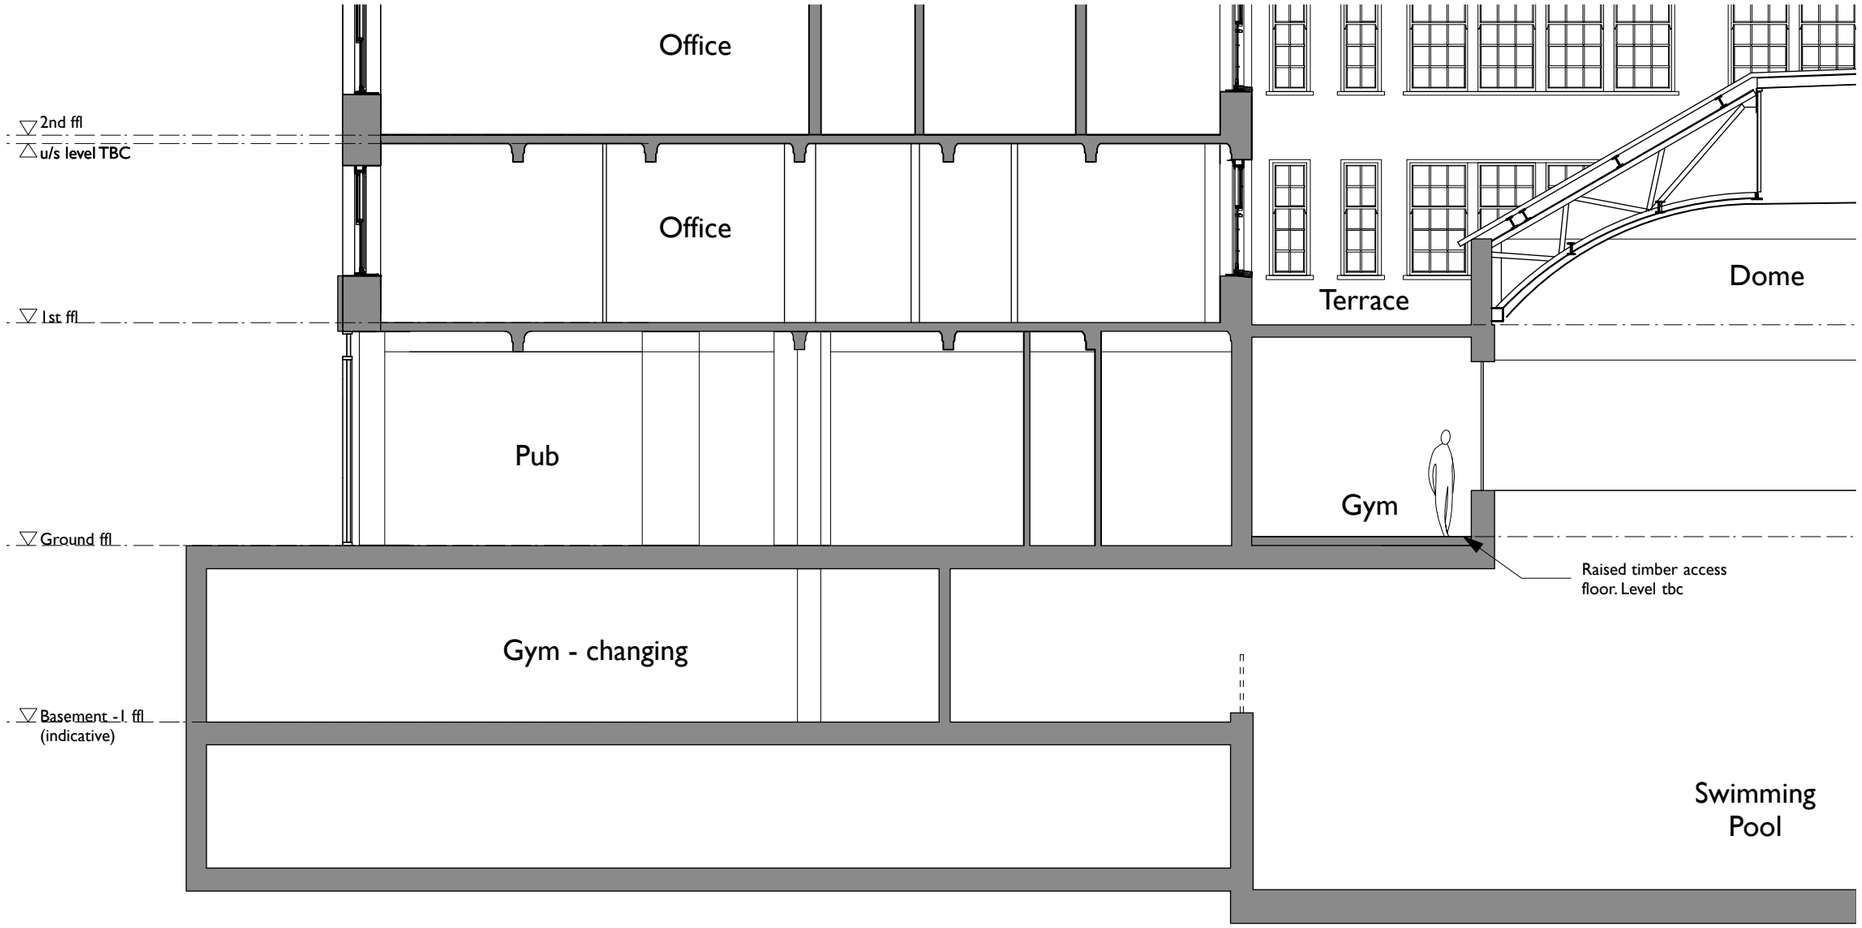

COPYRIGHT OF ATELIER MB LTD
DO NOT SCALE FROM THIS DRAWING
DIMENSIONSTO BE CHECKED ON SITE

Key

- Existing
- Proposed
- Existing To Be Removed - Original Fabric
- Existing To Be Removed - Non Original Fabric
- Drawing reference 1/312 (TBC)

B Aug 15	Existing layout corrected
A Jul 15	Gym level altered to reflect raised access floor.

Sunlight House

Section BB
Existing

scheme	1538
drwg no.	**E(310)**
rev	B
scale	1:100@A3 unless labelled
date first drawn	Jun 15
drawn	MM

SK sketch P proposed T tender C construction AB asbuilt

www.ateliermb.co.uk
t 0161 236 0051
e architect@ateliermb.co.uk

Atelier MB
Urban Architects