Scurr Architects
85 Southdown Road
Harpenden
Hertfordshire
AL5 1PR
T: 01582 760999
email: scurr@scurr.co.uk
www.scurr.co.uk
architects ■ designers ■ project managers

## Application Boundary:

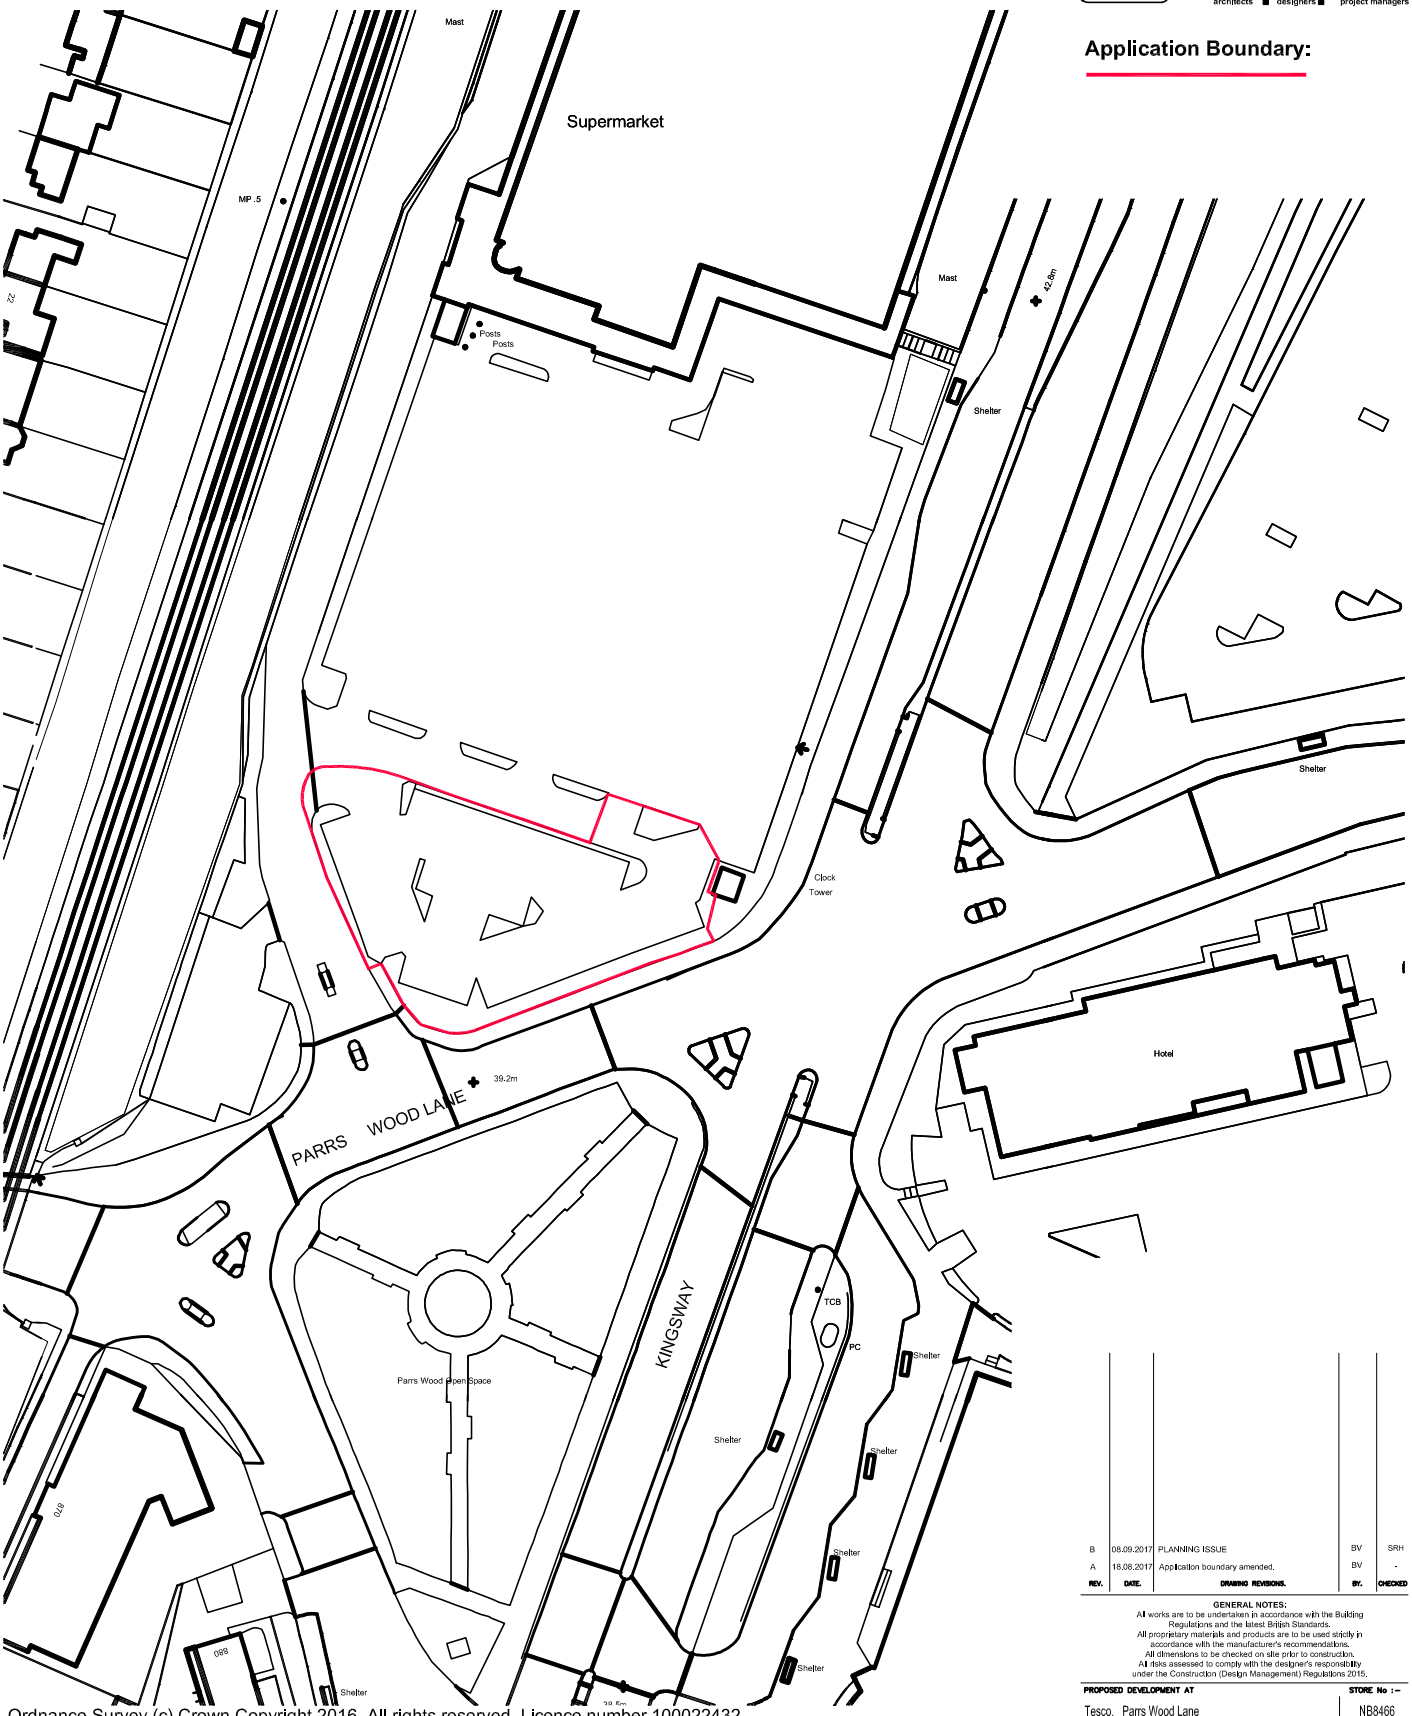


Ordnance Survey (c) Crown Copyright 2016. All rights reserved. Licence number 100022432

| REV. | DATE. | DRAWING REVISIONS. | BY. | CHECKED |
|---|---|---|---|---|
| B | 08.09.2017 | PLANNING ISSUE | BV | SRH |
| A | 18.08.2017 | Application boundary amended. | BV | - |

**GENERAL NOTES:**
All works are to be undertaken in accordance with the Building Regulations and the latest British Standards.
All proprietary materials and products are to be used strictly in accordance with the manufacturer's recommendations.
All dimensions to be checked on site prior to construction.
All risks assessed to comply with the designer's responsibility under the Construction (Design Management) Regulations 2015.

**PROPOSED DEVELOPMENT AT**
Tesco, Parrs Wood Lane
EAST DIDSBURY M20 5NP

**STORE No :-**
NB8466

**ON BEHALF OF :-**
McDonald's Restaurants Ltd

**DRAWING TITLE :-**
Site Location Plan

N

0 10 20 30 40 50
Scale in metres.

| DRAWN BY | CHECKED BY | DRAWING No. |
|---|---|---|
| TG | SRH | 7157-SA-8466-AL01 B |
| SCALE & SIZE | DATE | |
| 1:1250@A4 | Feb 2017 | |

Scurr Architects
85 Southdown Road
Harpenden
Hertfordshire
AL5 1PR
T: 01582 760999
email: scurr@scurr.co.uk
www.scurr.co.uk
architects ■ designers ■ project managers

© Copyright McDonald's Restaurants & Scurr Architects