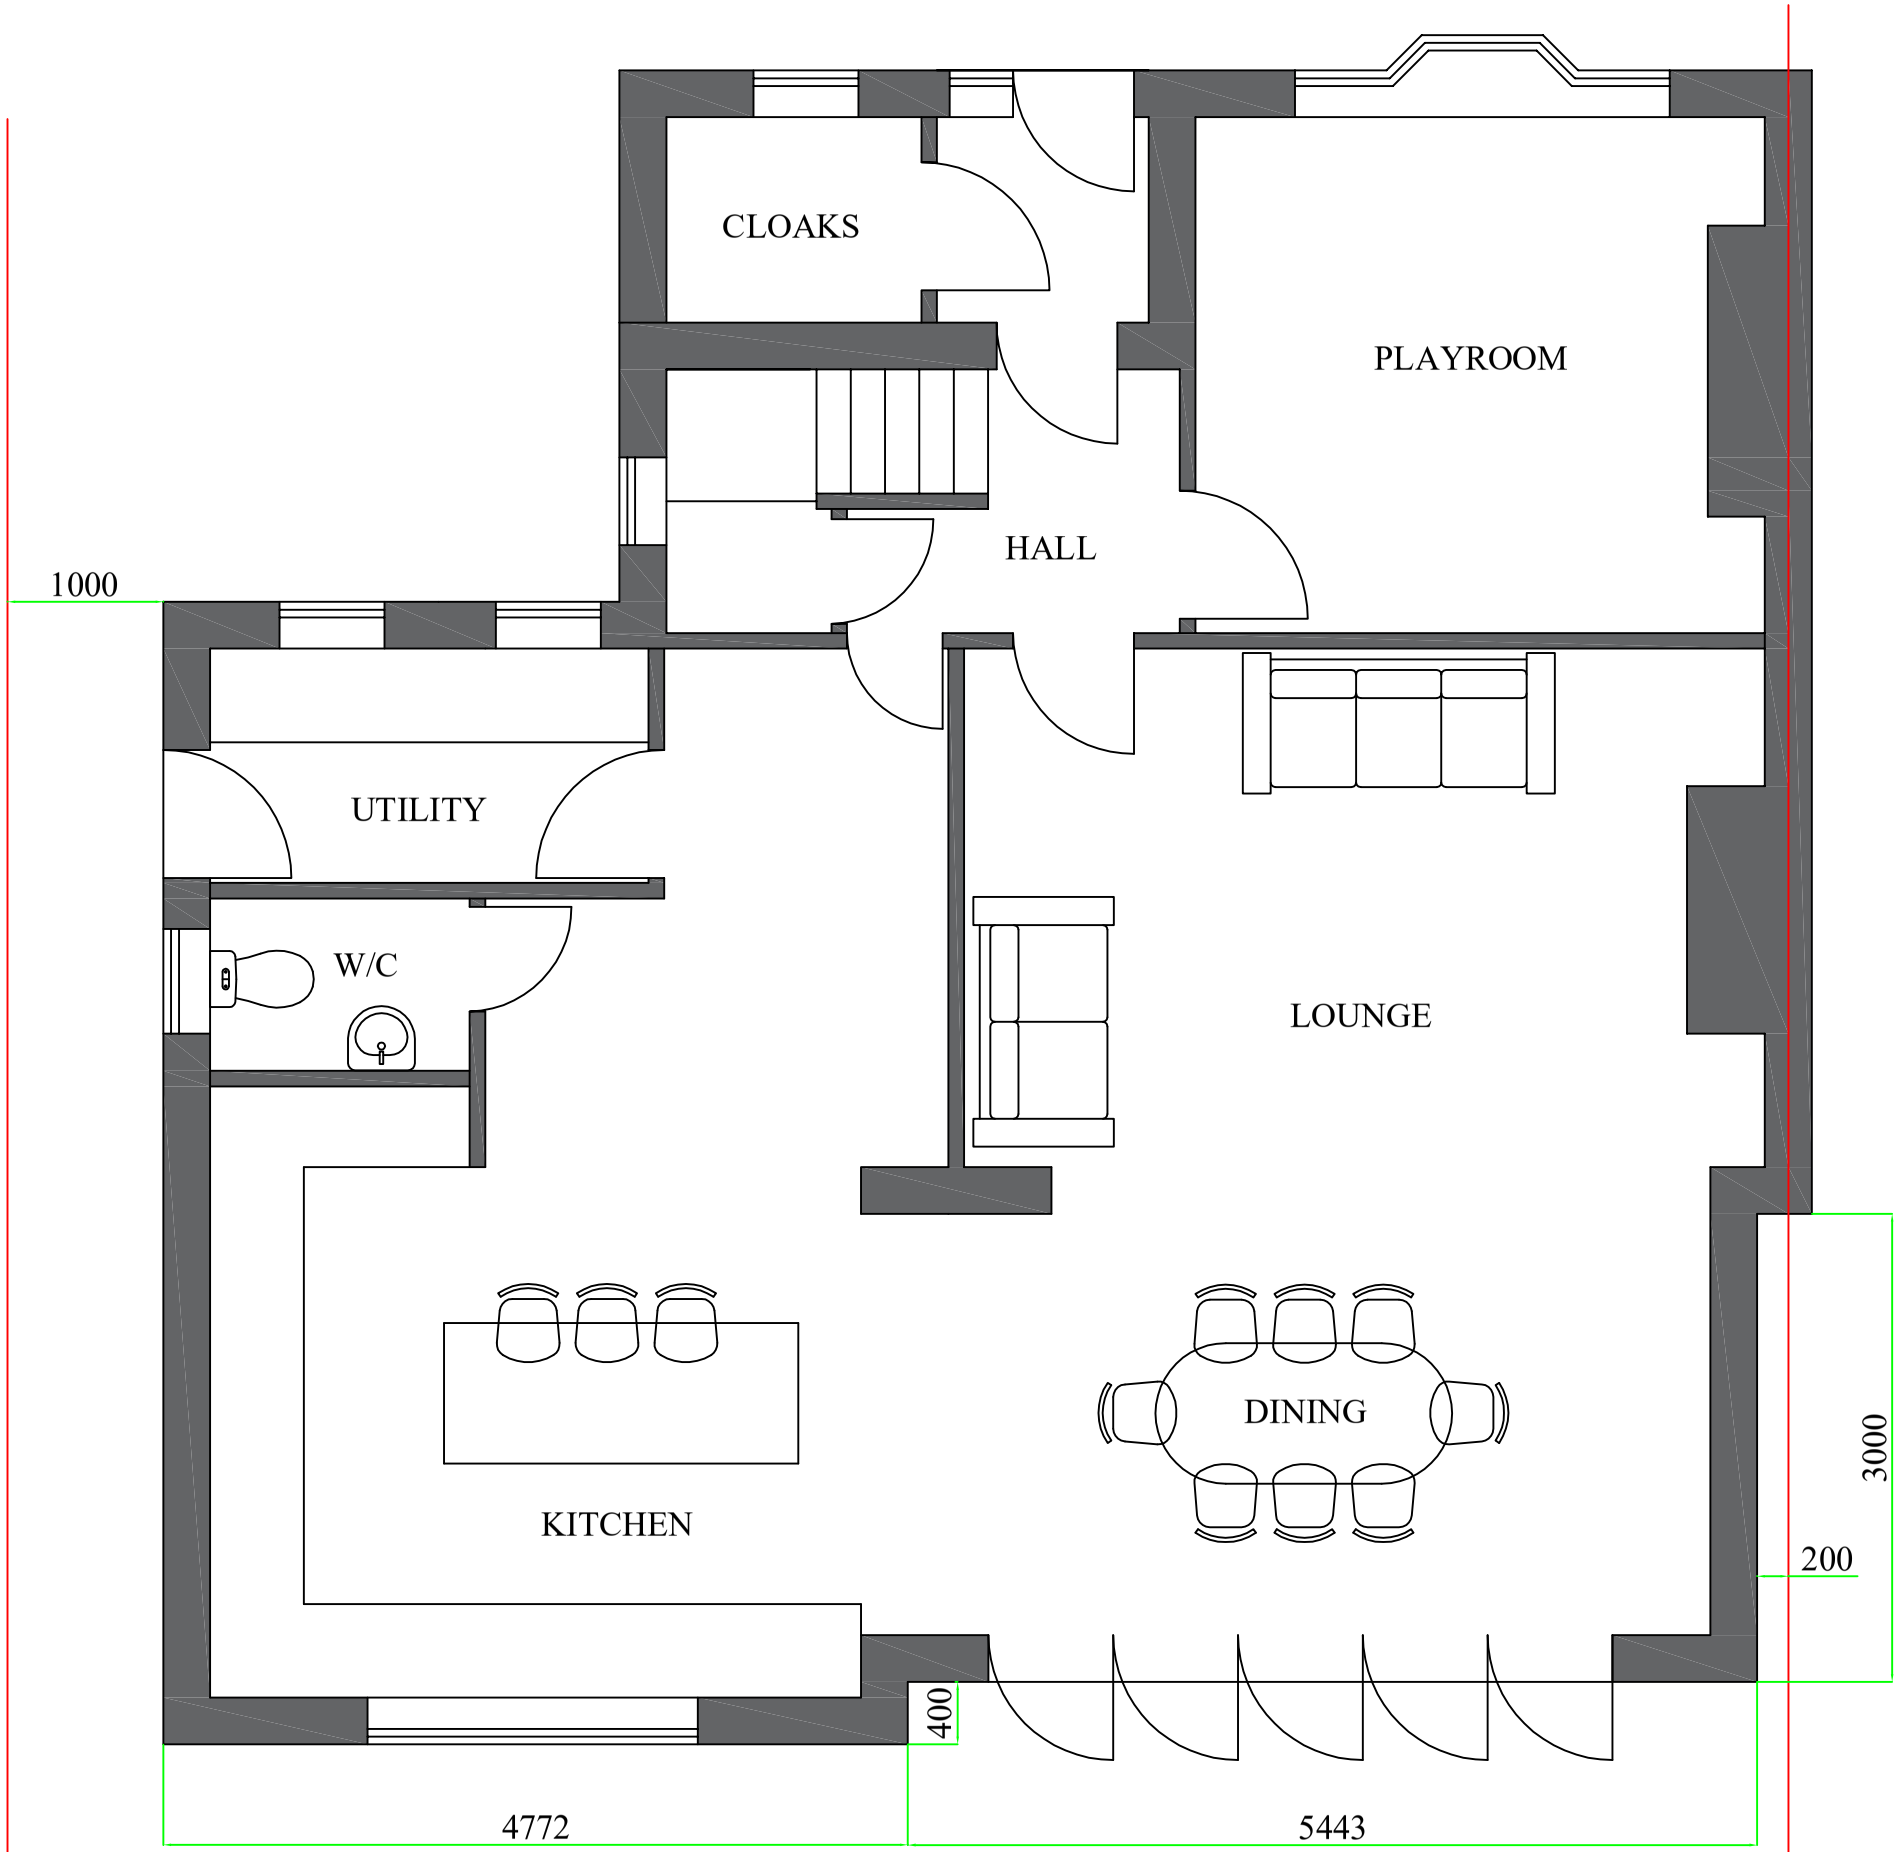


TITLE:-
26 PARRSWOOD AVE, DIDSBURY
PROPOSED GROUND FLOOR PLAN

SCALE 1: 50	DRG.NO. 052012/5
DATE NOV 2017	