


All dimensions are to be checked on site. This drawing shall not be scaled to ascertain dimensions.

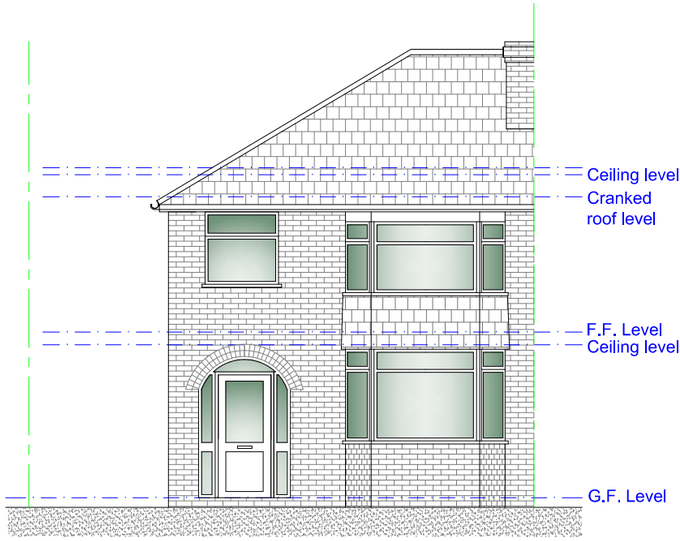


Existing Front Elevation
Scale 1:100

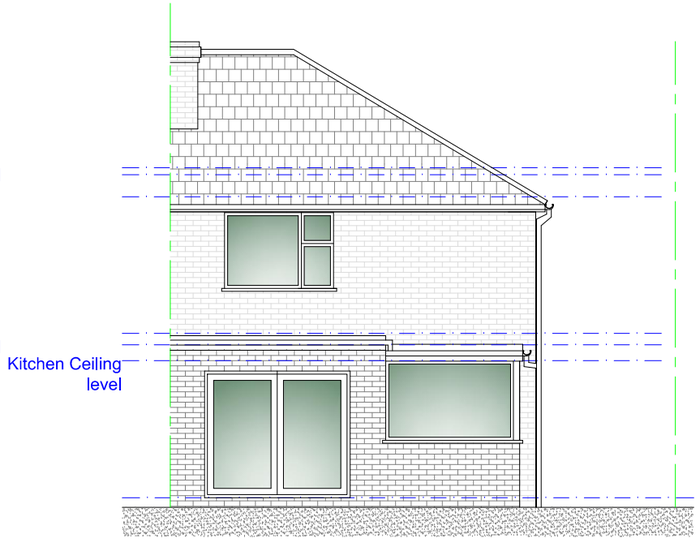

Existing Rear Elevation
Scale 1:100

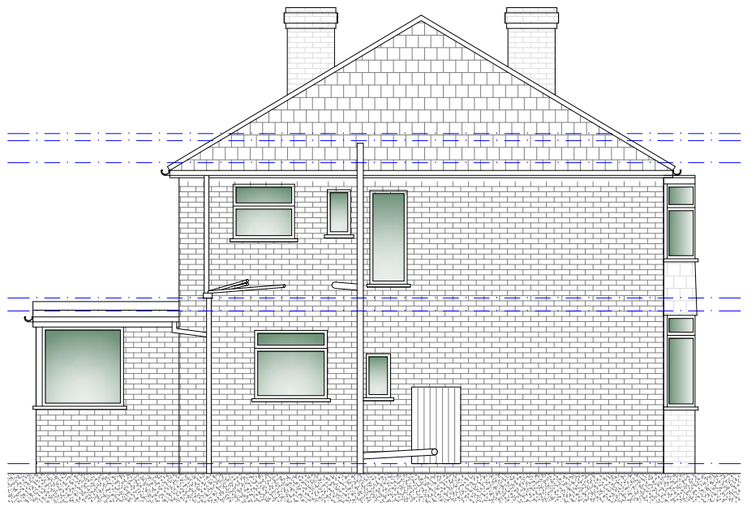

Existing L/H Side Elevation
Scale 1:100

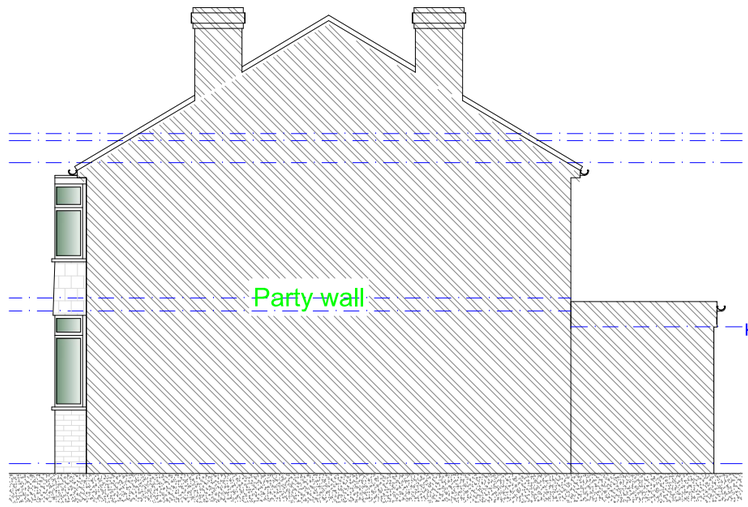

Existing R/H Side Party Wall Elevation
Scale 1:100









Rev | Date | Description

Issued For : INFORMATION PURPOSES ONLY

Client
Mr. Steve James.

Project
11 Tuscan Road, East Didsbury. M20 5GS
Proposed two storey side extension
and rear extension.

Scheme - Drawing Title
Existing Elevations.

02 Drawing No. | - Revision | Date 16.03.18 | Scale 1:100 @A3

JK TECH SERVS
DOMESTIC, ARCHITECTURAL & SURVEYING SERVICES.
HOUSE EXTENSIONS, GARAGE/LOFT CONVERSIONS.
PLANS FOR PLANNING & BUILDING CONTROL
www.jktechservs.co.uk